DRAWN BY	DATE
W.N.H.	2-27-73

REVISIONS	
DATE	BY

LEGEND

- ROADS
- RAILROADS
- FENCE
- SECTION LINE
- PROPERTY LINE
- COUNTY LINE
- CORP. LINE
- URBAN LIMITS
- PRES. R.O.W. LINE
- NEW R.O.W. LINE
- NO ACCESS LIMITS
- TEL. LINE
- UNDERGROUND TEL. CABLE
- POWER LINE
- WATER LINE
- GAS LINE
- ROADS & STREETS CLOSED
- BRIDGES
- BUILDINGS
- R.O.W. MARKERS
- STREAM

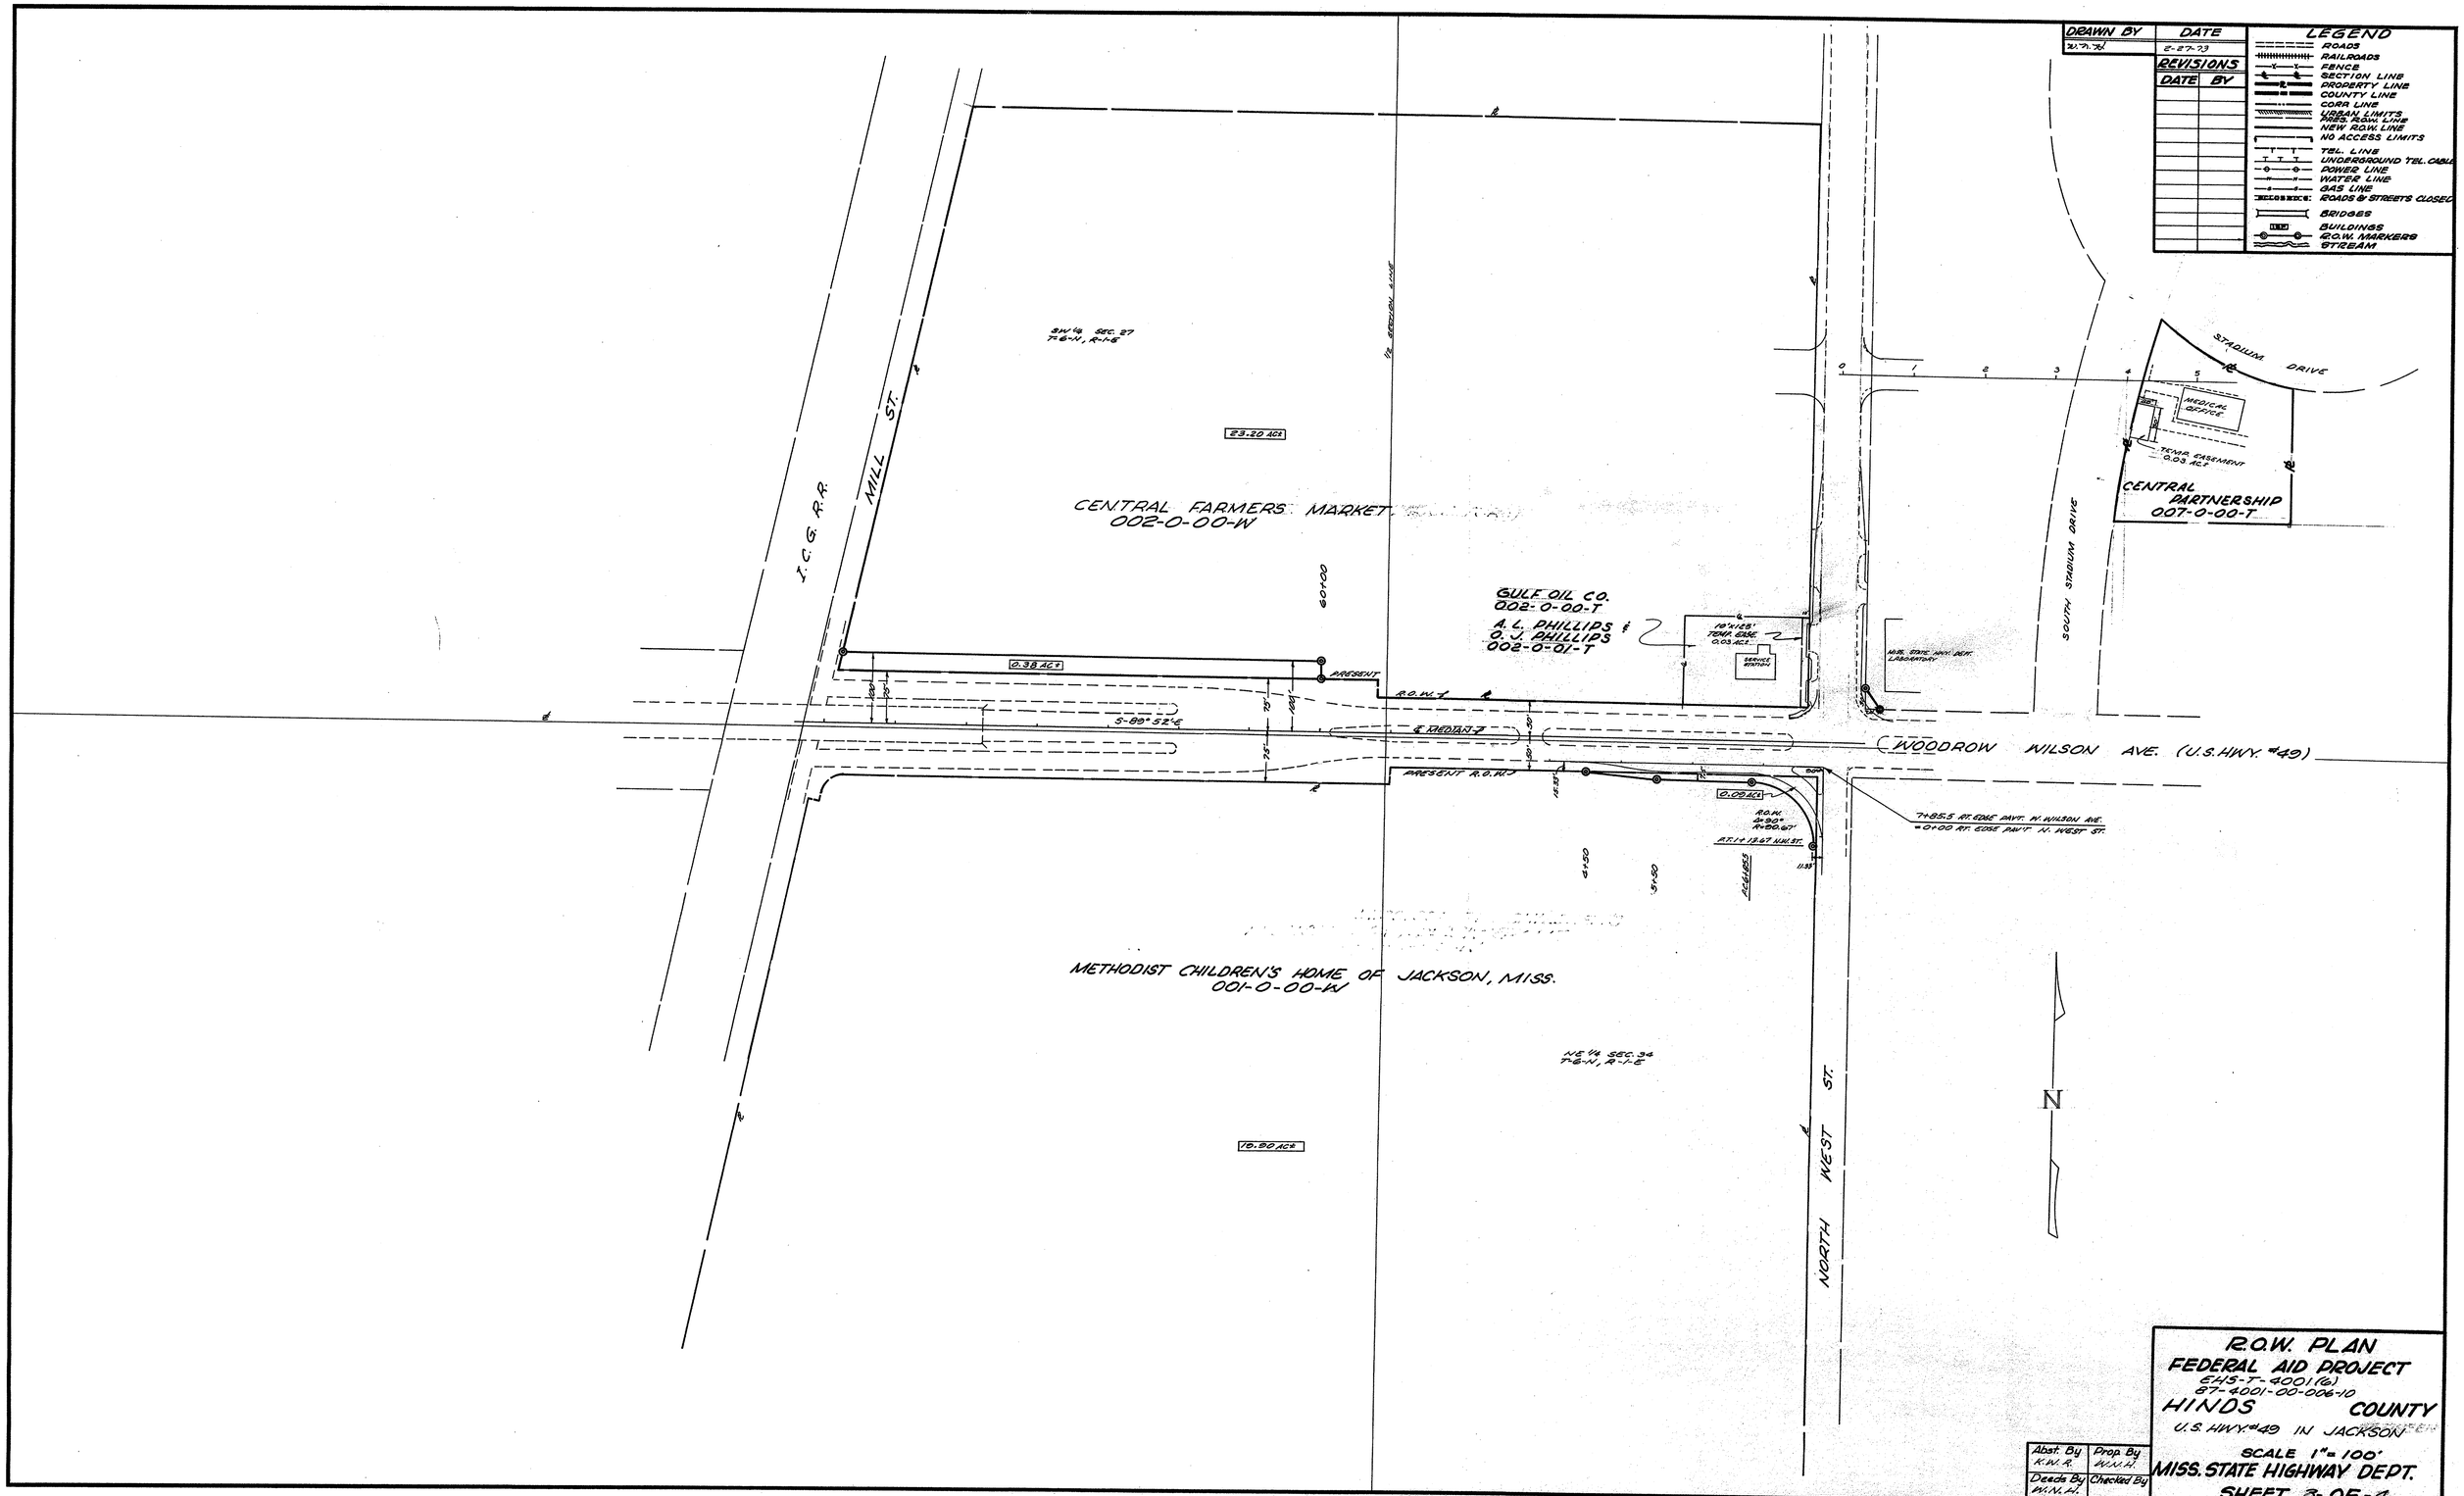

R.O.W. PLAN
FEDERAL AID PROJECT
EHS-T-4001(6)
ST-4001-00-006-10

HINDS COUNTY

U.S. HWY. #49 IN JACKSON

SCALE 1" = 100'

MISS. STATE HIGHWAY DEPT.

SHEET 3 OF 4

Abst. By	Prop. By
K.W.R.	W.N.H.
Deeds By	Checked By
W.N.H.	