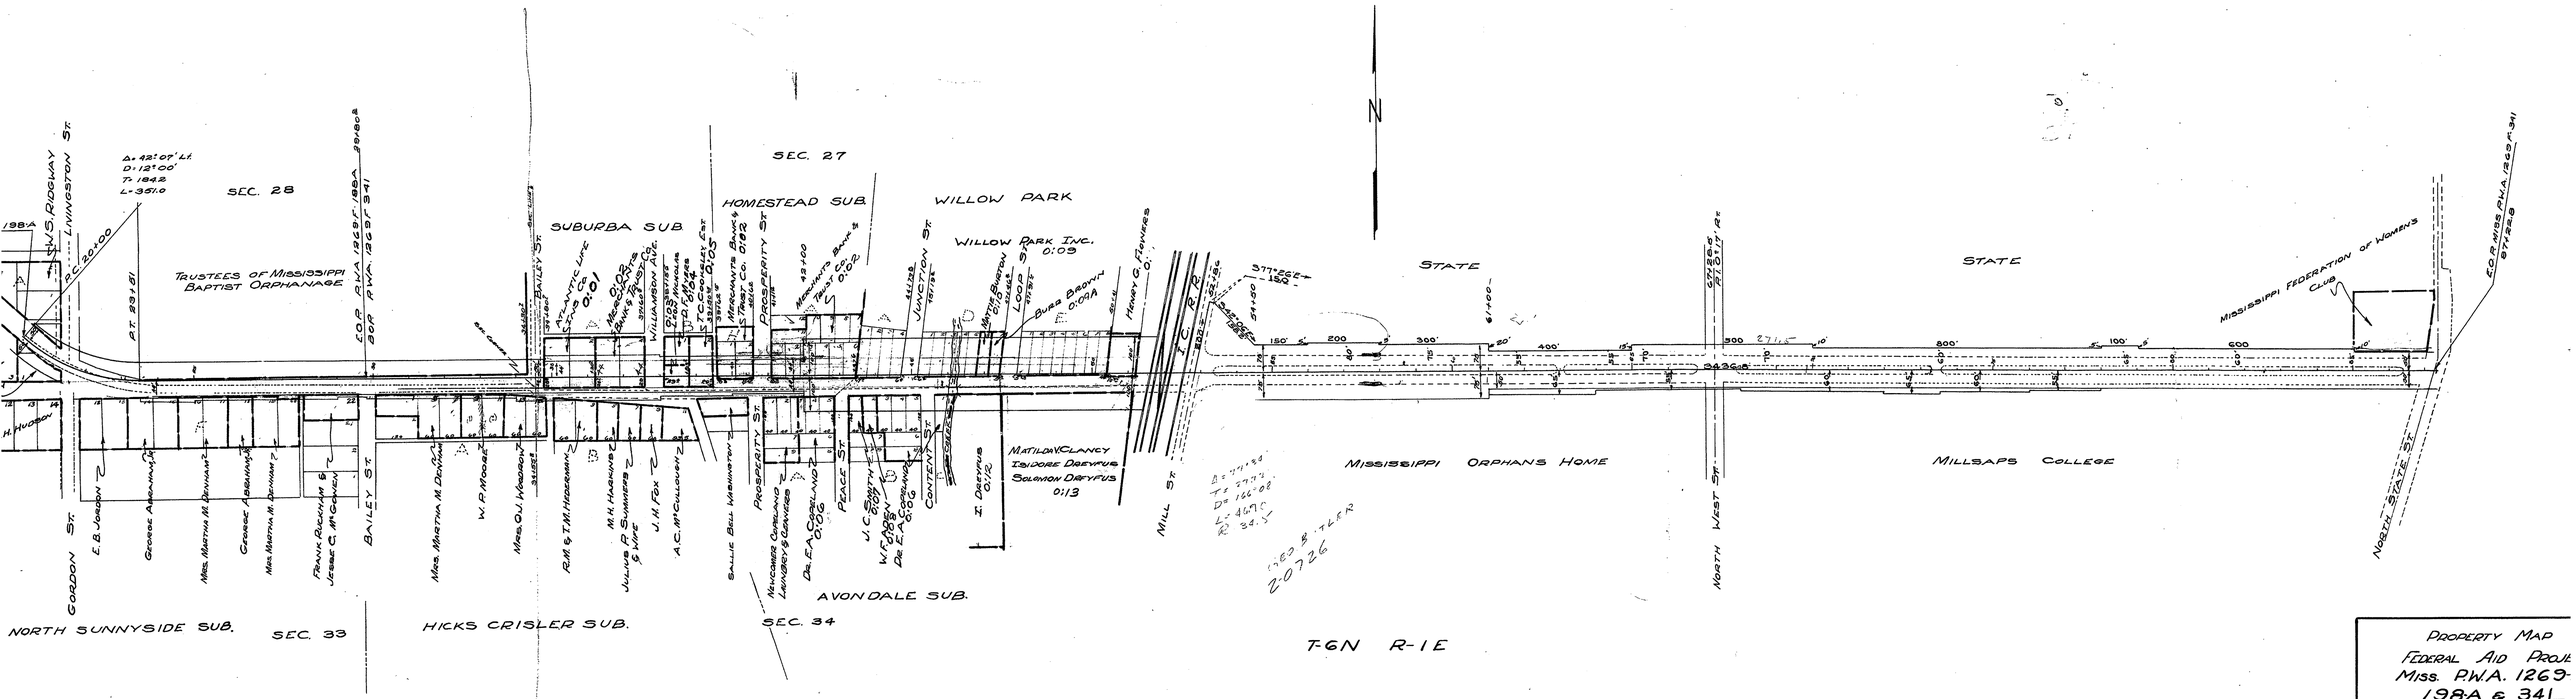

Drawn By	Abst. By	Prop. By	Inked By	Deeds By
	H. Kent			

Remarks.

PROPERTY MAP
FEDERAL AID PROJ.
MISS. RWA. 1269
198-A & 341
HINDS CO.

WOODROW WILSON PRO.
SCALE 1" = 200
MISS STATE HIGHWAY DEP.
RIGHT OF WAY - DRAWING