DRAWN BY	DATE
T L WILLIAMS	8/20/2014

REVISIONS	
DATE	BY

LEGEND

- ROADS
- RAILROADS
- FENCE
- SECTION LINE
- PROPERTY LINE
- COUNTY LINE
- CORP. LINE
- URBAN LIMITS
- PRESENT R.O.W. LINE
- PROPOSED R.O.W. LINE
- NO ACCESS LIMITS
- ROADS & STREETS CLOSED
- BRIDGES
- BUILDINGS
- PROPOSED R.O.W. MARKERS
- PRESENT R.O.W. MARKERS
- STREAMS

M.D.O.T. ACQUISITION MAP

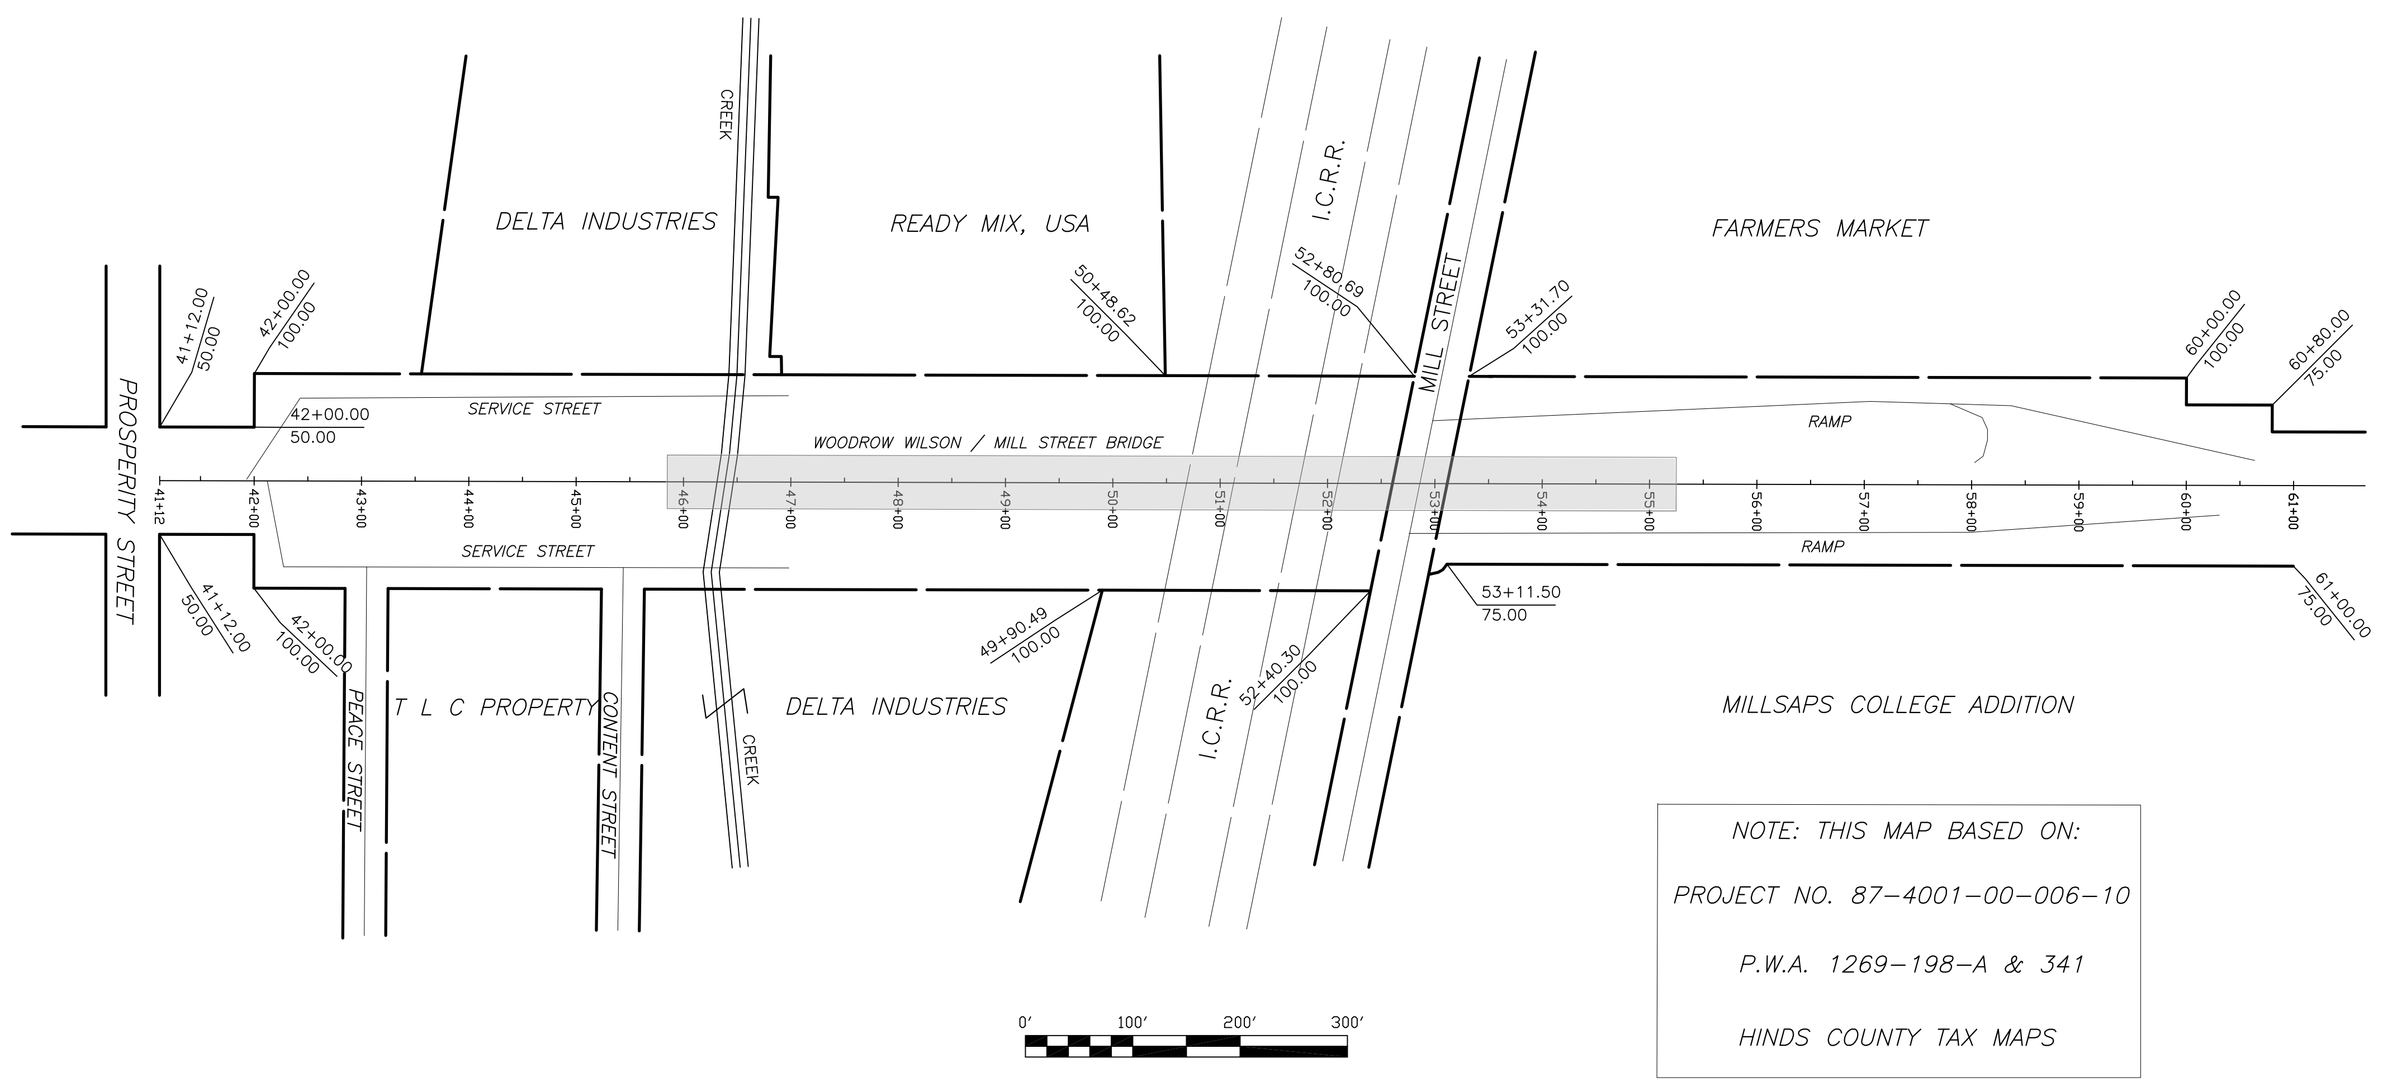

NOTE: THIS MAP BASED ON:

PROJECT NO. 87-4001-00-006-10

P.W.A. 1269-198-A & 341

HINDS COUNTY TAX MAPS

Abst. By	Prop. By
N/A	MDOT
Deeds By	Checked By
N/A	PAG

WOODROW WILSON/MILL STREET BRIDGE
CITY OF JACKSON
HINDS COUNTY, MISSISSIPPI
BRIDGE REPAIR
SCALE – 1" = 100'
MISS. DEPT. OF TRANSPORTATION
SHEET 1 OF 1