STATE	PROJECT NO.
MISS.	

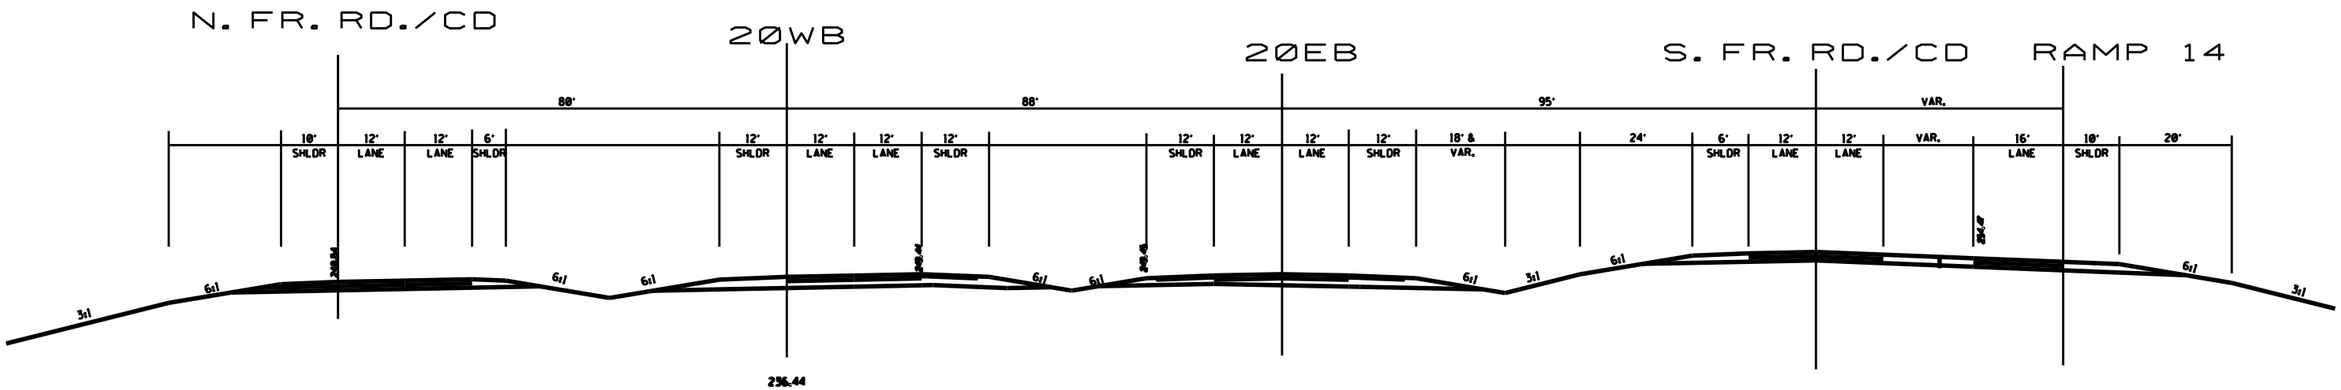

TYPICAL SECTION
AT STA. 228+00 I-20 W.B.

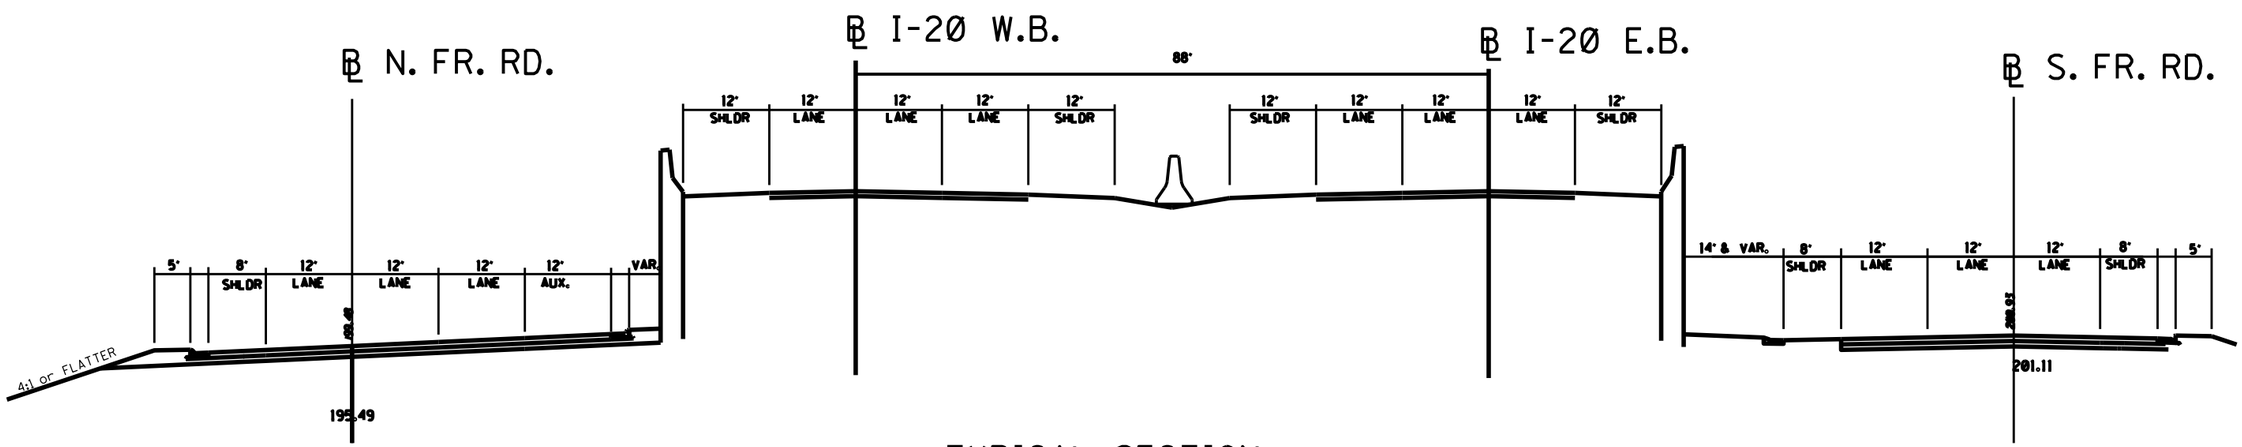

TYPICAL SECTION
AT STA. 196+00 I-20 W.B.

BY	MISSISSIPPI DEPARTMENT OF TRANSPORTATION
REVISION	TYPICAL SECTIONS
	I-20 W.B. & E.B. STA. 228+00
	I-20 W.B. & E.B. STA. 195+00
DATE	PROJECT NO.
	COUNTY:
	FILENAME:
	DESIGN TEAM CHECKED DATE

WORKING NUMBER TS7-B
SHEET NUMBER

COUNTY:
DESIGN TEAM: NEEL-SCHAFFER
PROJECT NO.: 7 PHASE B
FILENAME: