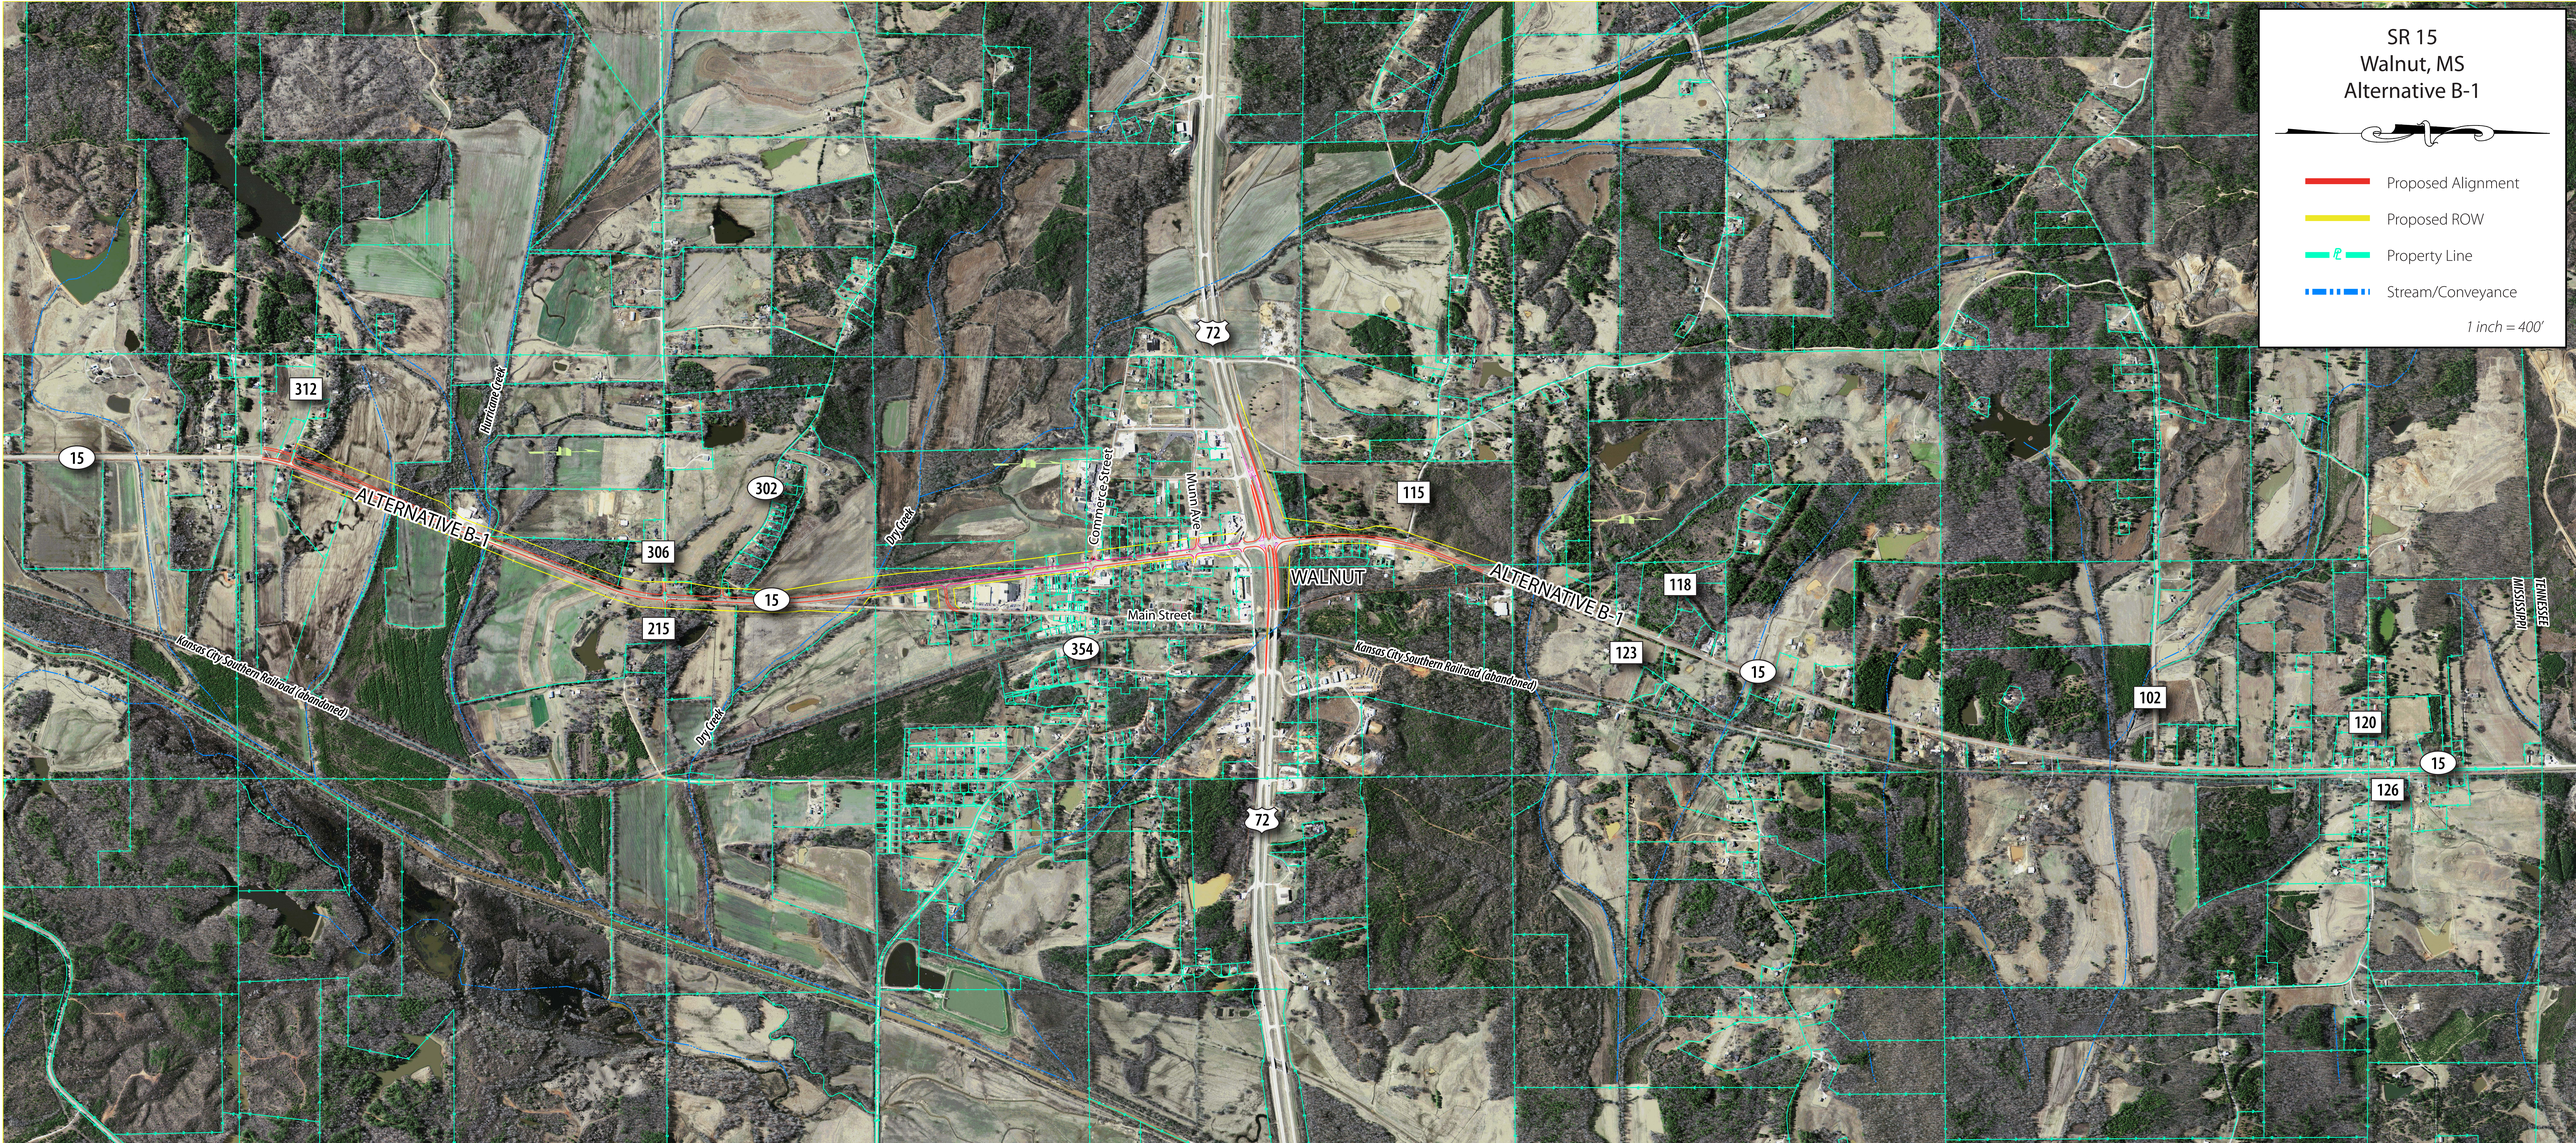
SR 15
Walnut, MS
Alternative B-1
Proposed Alignment
Proposed ROW
Property Line
Stream/Conveyance
1 inch = 400'
ALTERNATIVE B-1
ALTERNATIVE B-1
WALNUT
Main Street
Commerce Street
Munn Ave
Hurricane Creek
Dry Creek
Dry Creek
Kansas City Southern Railroad (abandoned)
Kansas City Southern Railroad (abandoned)
MISSISSIPPI
TENNESSEE
15
72
312
302
306
215
354
115
118
123
102
120
126