STATE	PROJECT NO.
MISS.	

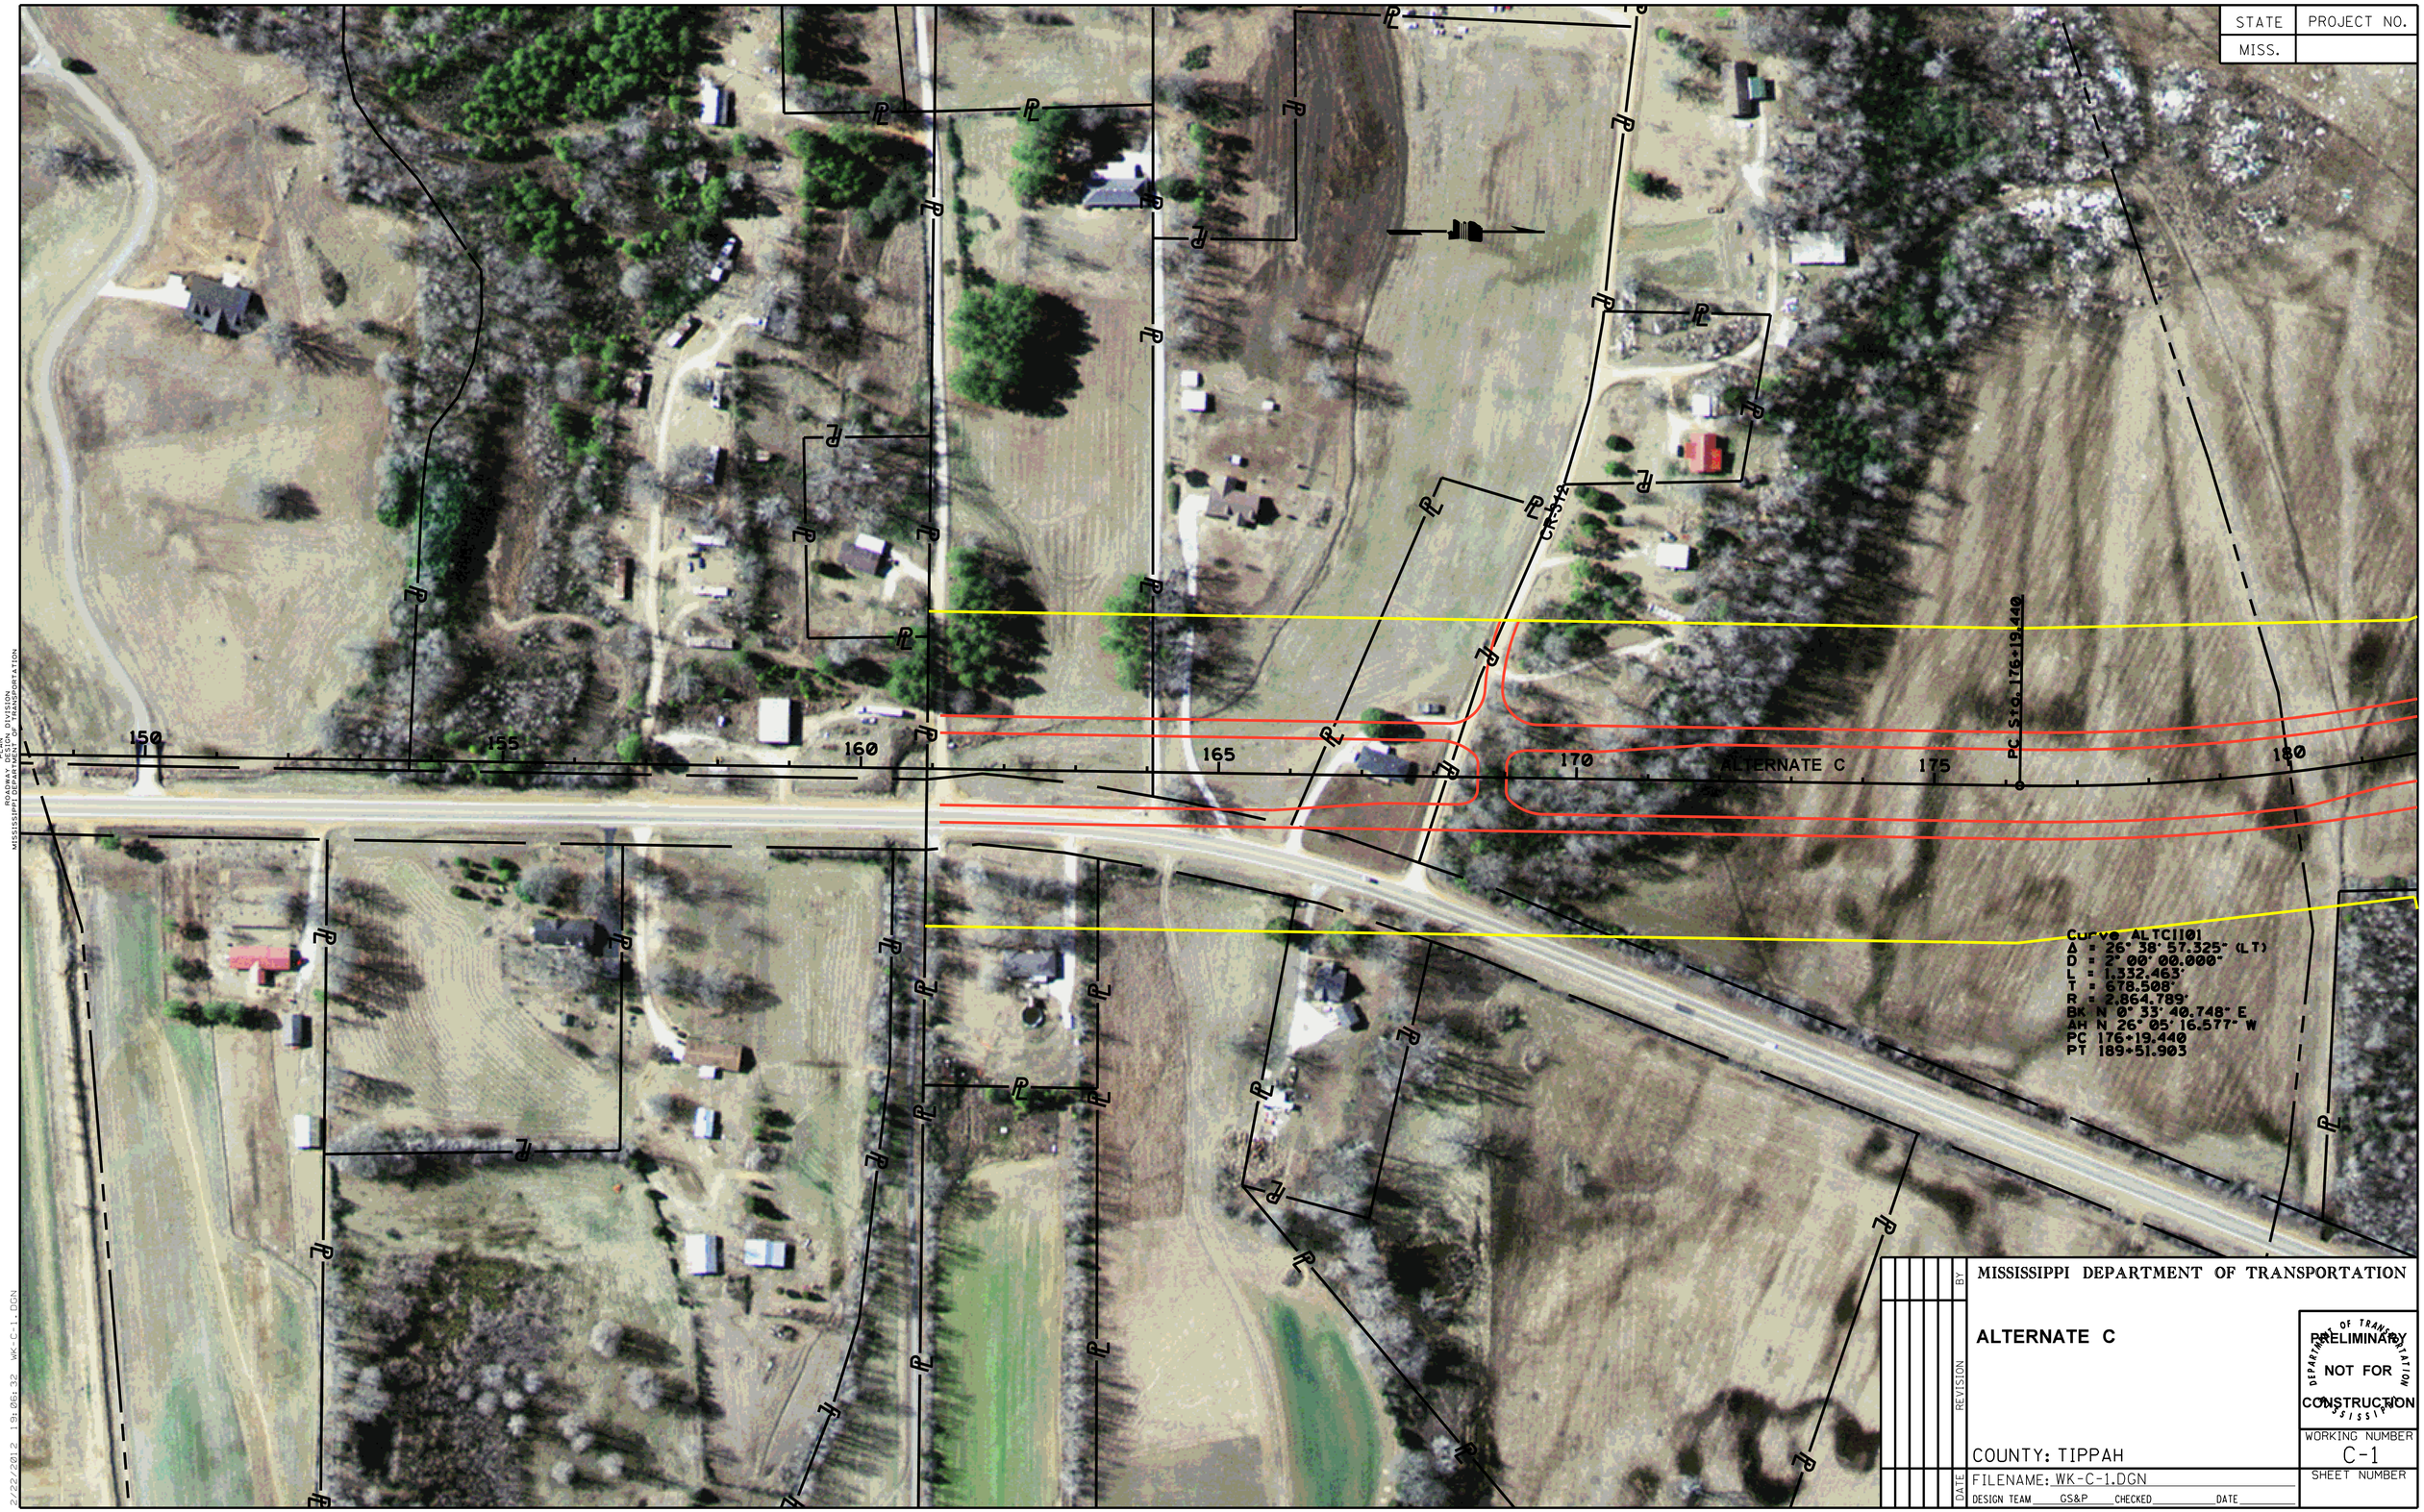

MISSISSIPPI DEPARTMENT OF TRANSPORTATION

ALTERNATE C

COUNTY: TIPPAH

PRELIMINARY
NOT FOR
CONSTRUCTION

WORKING NUMBER
C-1

SHEET NUMBER

REVISION | BY | DATE

FILENAME: WK-C-1.DGN

DESIGN TEAM GS&P CHECKED DATE

PLAN
ROADWAY DIVISION
MISSISSIPPI DEPARTMENT OF TRANSPORTATION

2/22/2012 1:31:06:32 WK-C-1.DGN

STATE	PROJECT NO.
MISS.	

PRELIMINARY
NOT FOR
CONSTRUCTION

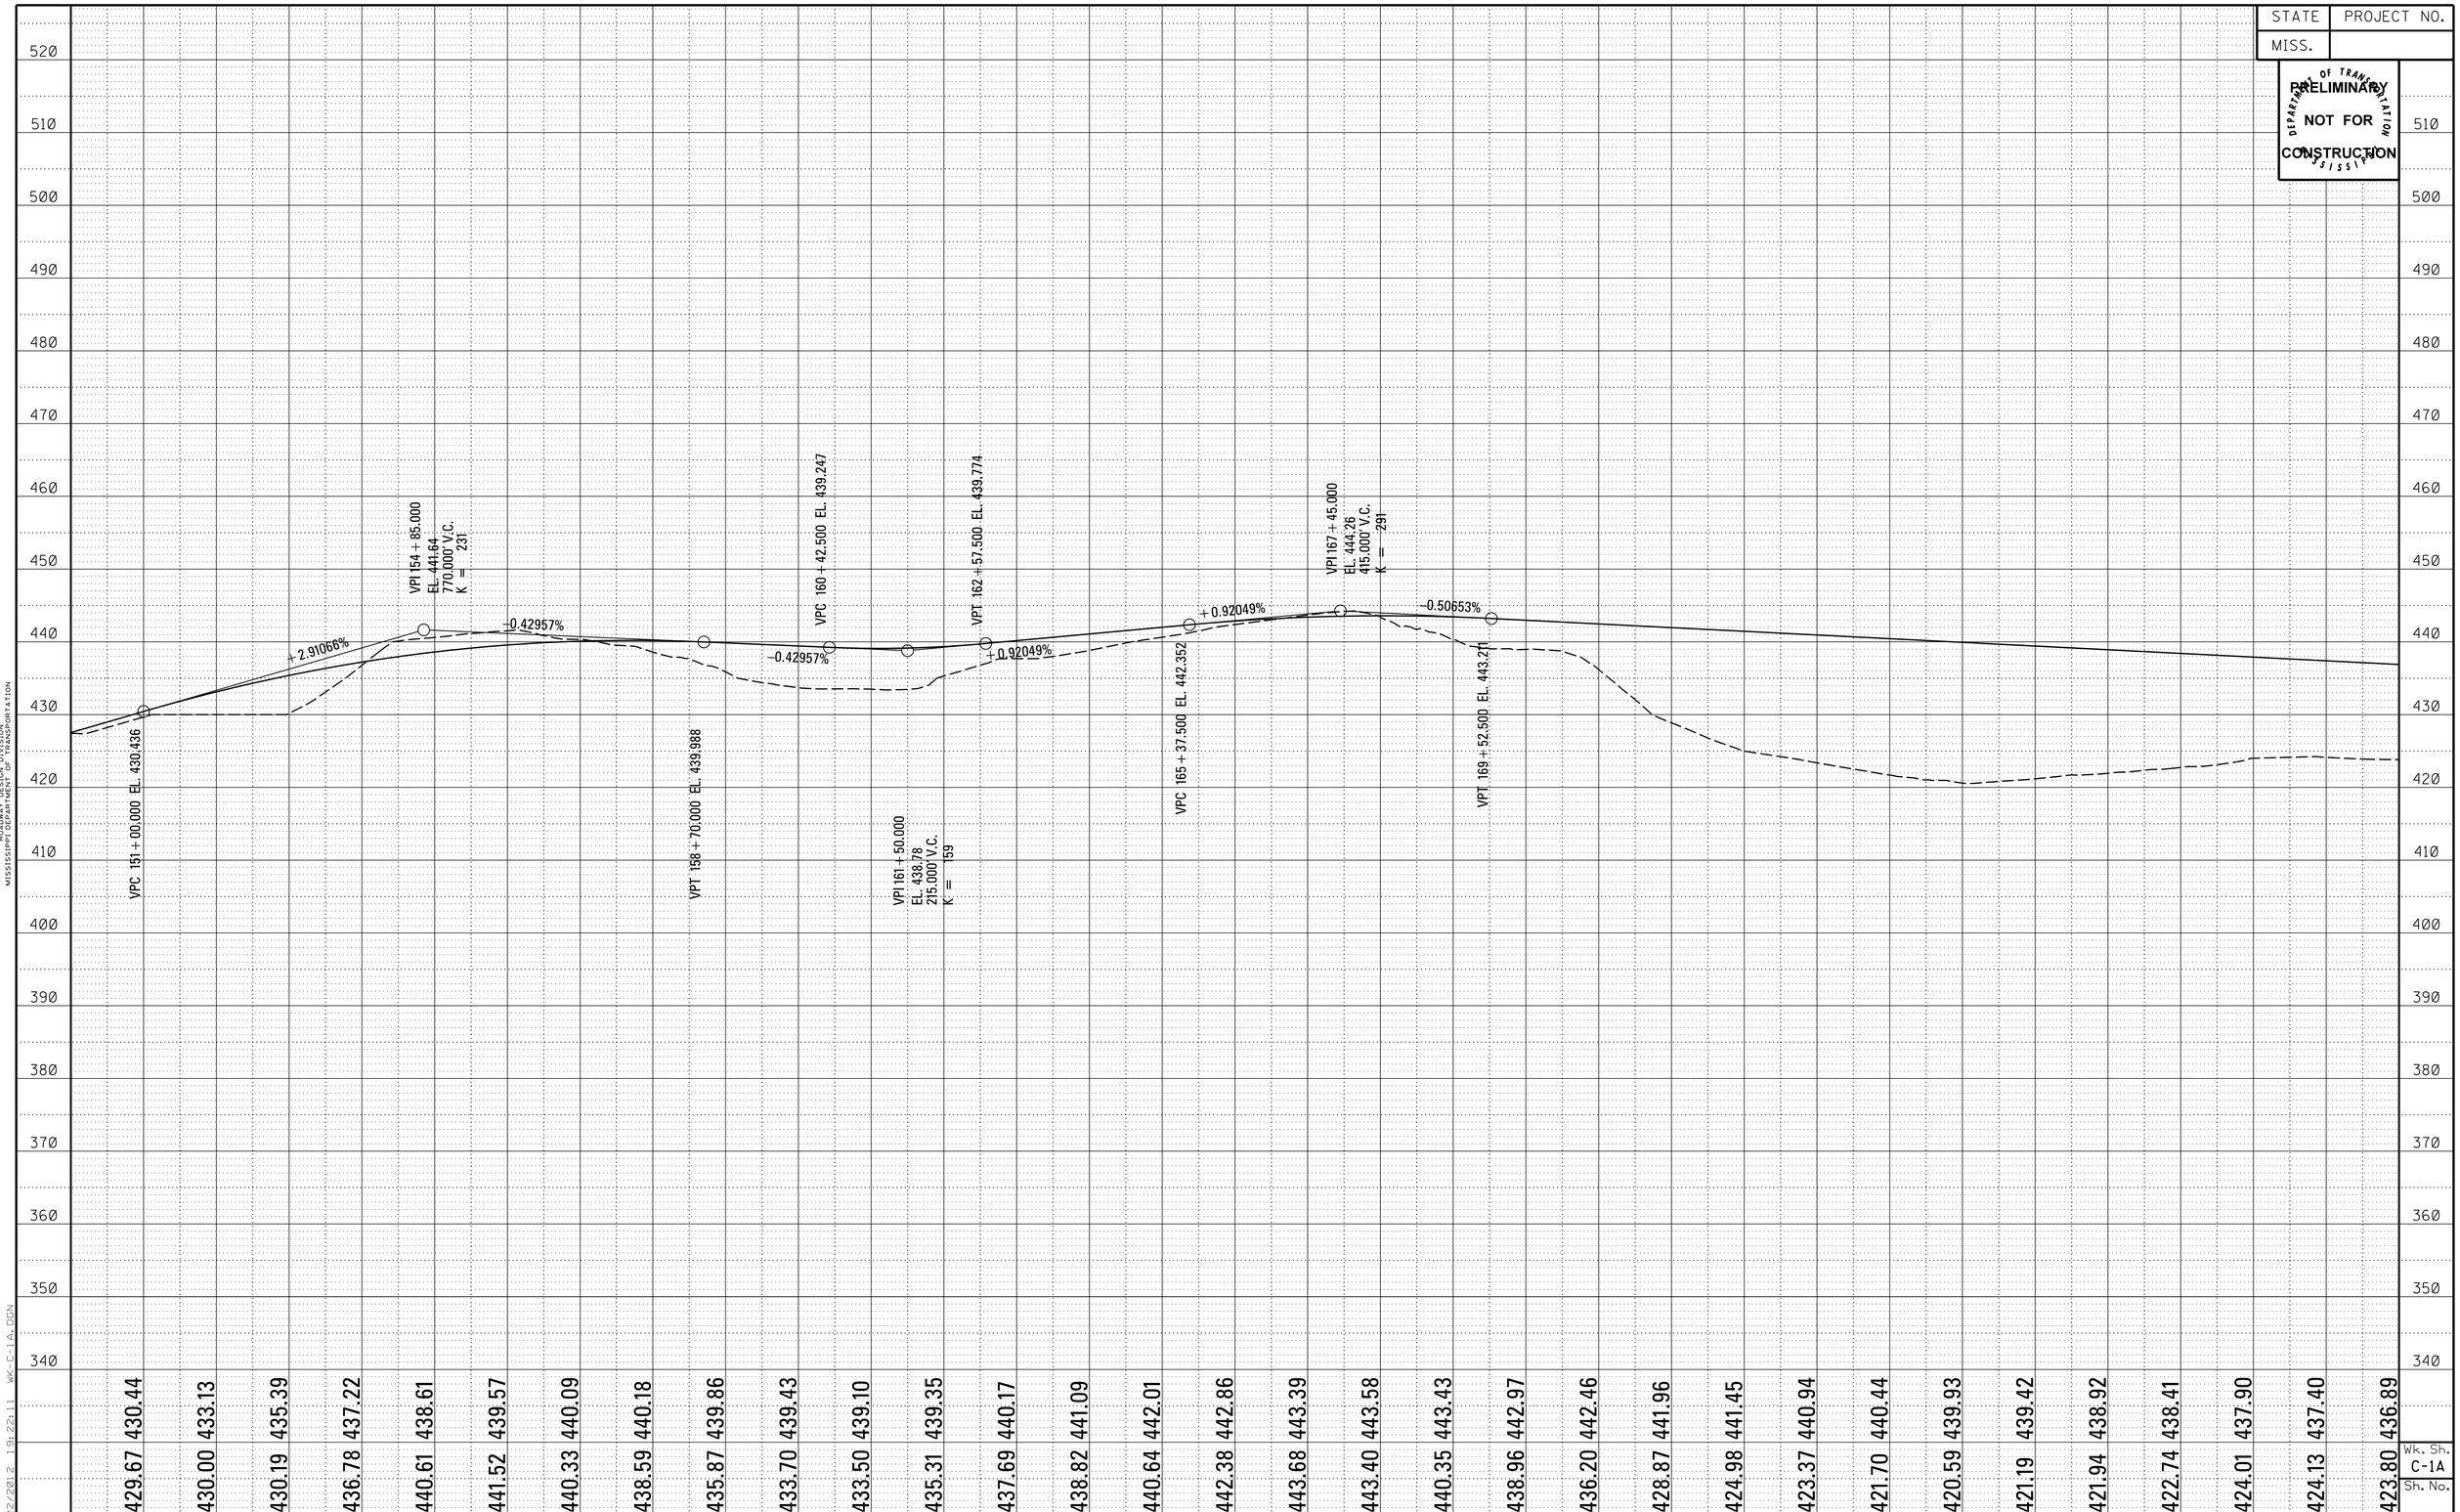

PROFILE
ROADWAY DESIGN DIVISION
MISSISSIPPI DEPARTMENT OF TRANSPORTATION

2/22/2012 19:22:11 WK-C-1A.DGN

Wk. Sh.
C-1A
Sh. No.

DESIGN TEAM: GS&P FILENAME: WK-C-1A.DGN COUNTY: TIPPAH PROJECT NO. : ALTERNATE C SHEET ID:

STATE	PROJECT NO.
MISS.	

PLAN
ROADWAY DESIGN DIVISION
MISSISSIPPI DEPARTMENT OF TRANSPORTATION

2/22/2012 1:19:24:51 WK-C-2.DGN

REVISION	BY

MISSISSIPPI DEPARTMENT OF TRANSPORTATION

ALTERNATE C

COUNTY: TIPPAH

PRELIMINARY
NOT FOR CONSTRUCTION

WORKING NUMBER
C-2

SHEET NUMBER

DATE

FILENAME: WK-C-2.DGN

DESIGN TEAM GS&P CHECKED DATE

STATE	PROJECT NO.
MISS.	

PRELIMINARY
NOT FOR
CONSTRUCTION

DEPARTMENT OF TRANSPORTATION MISSISSIPPI

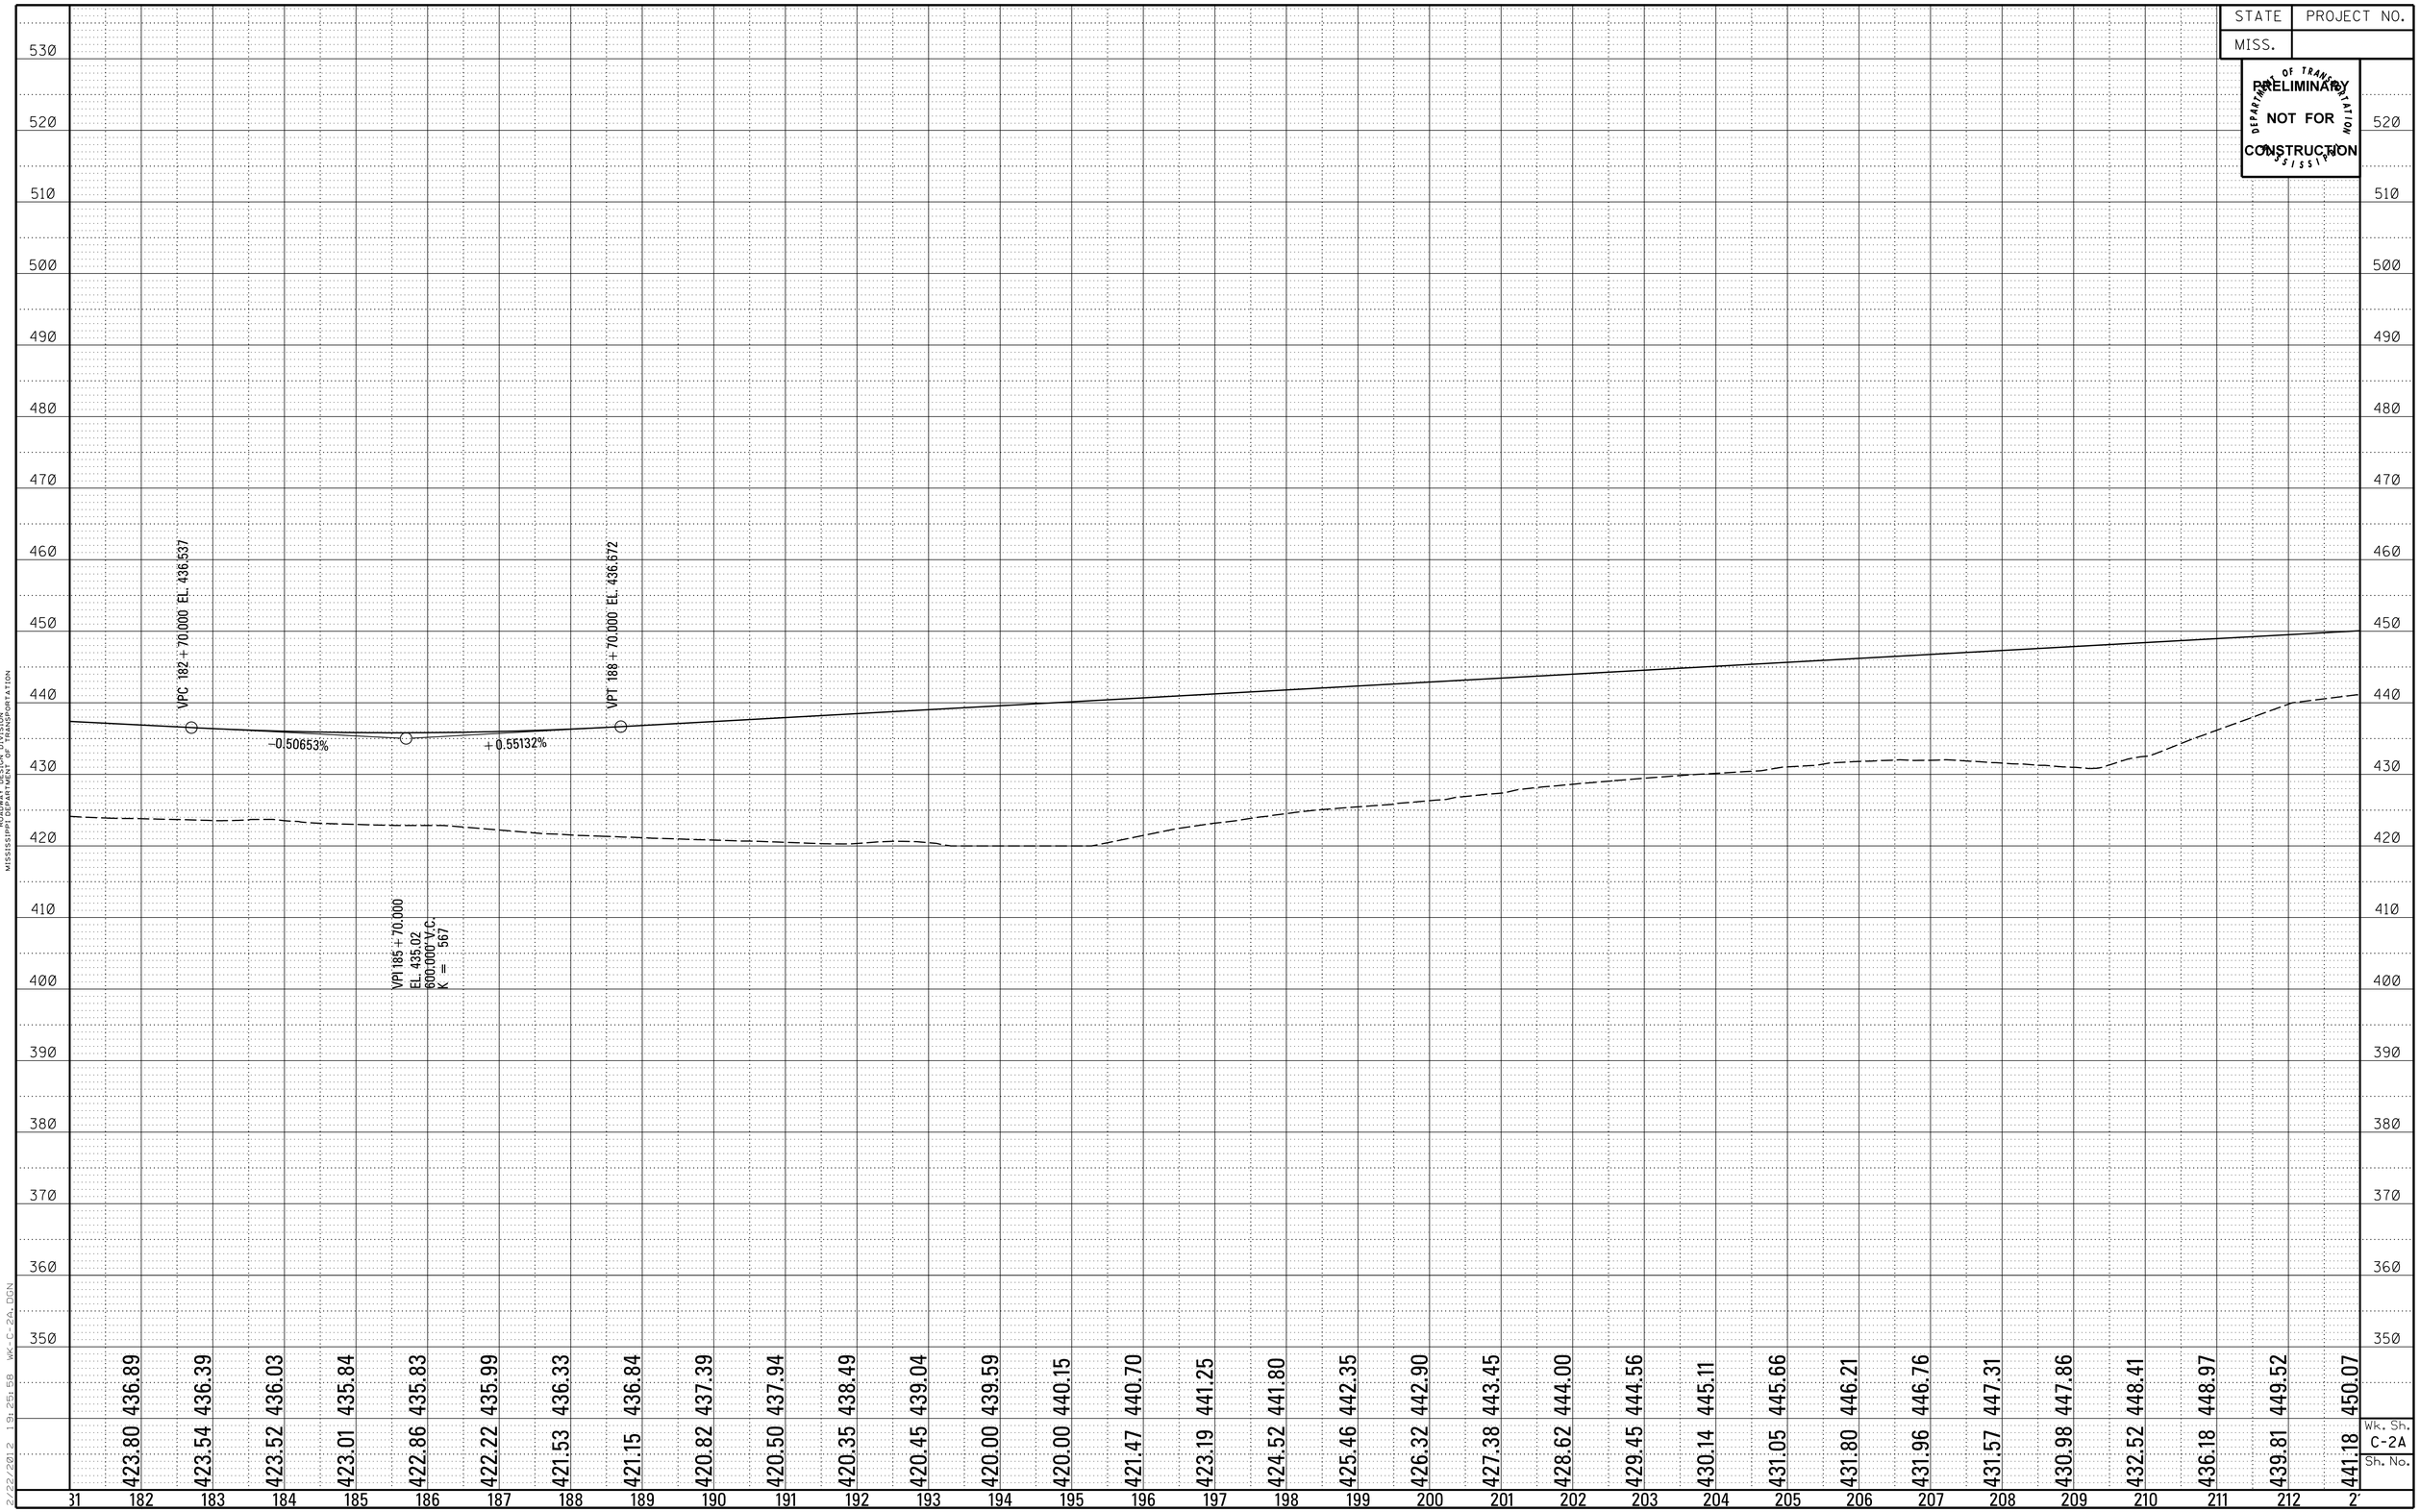

Wk. Sh. C-2A
Sh. No.

PROFILE
ROADWAY DESIGN DIVISION
MISSISSIPPI DEPARTMENT OF TRANSPORTATION

2/22/2012 1:9:25:58 WK-C-2A.DGN

DESIGN TEAM: GS&P FILENAME: WK-C-2A.DGN COUNTY: TIPPAH PROJECT NO. : ALTERNATE C SHEET ID:

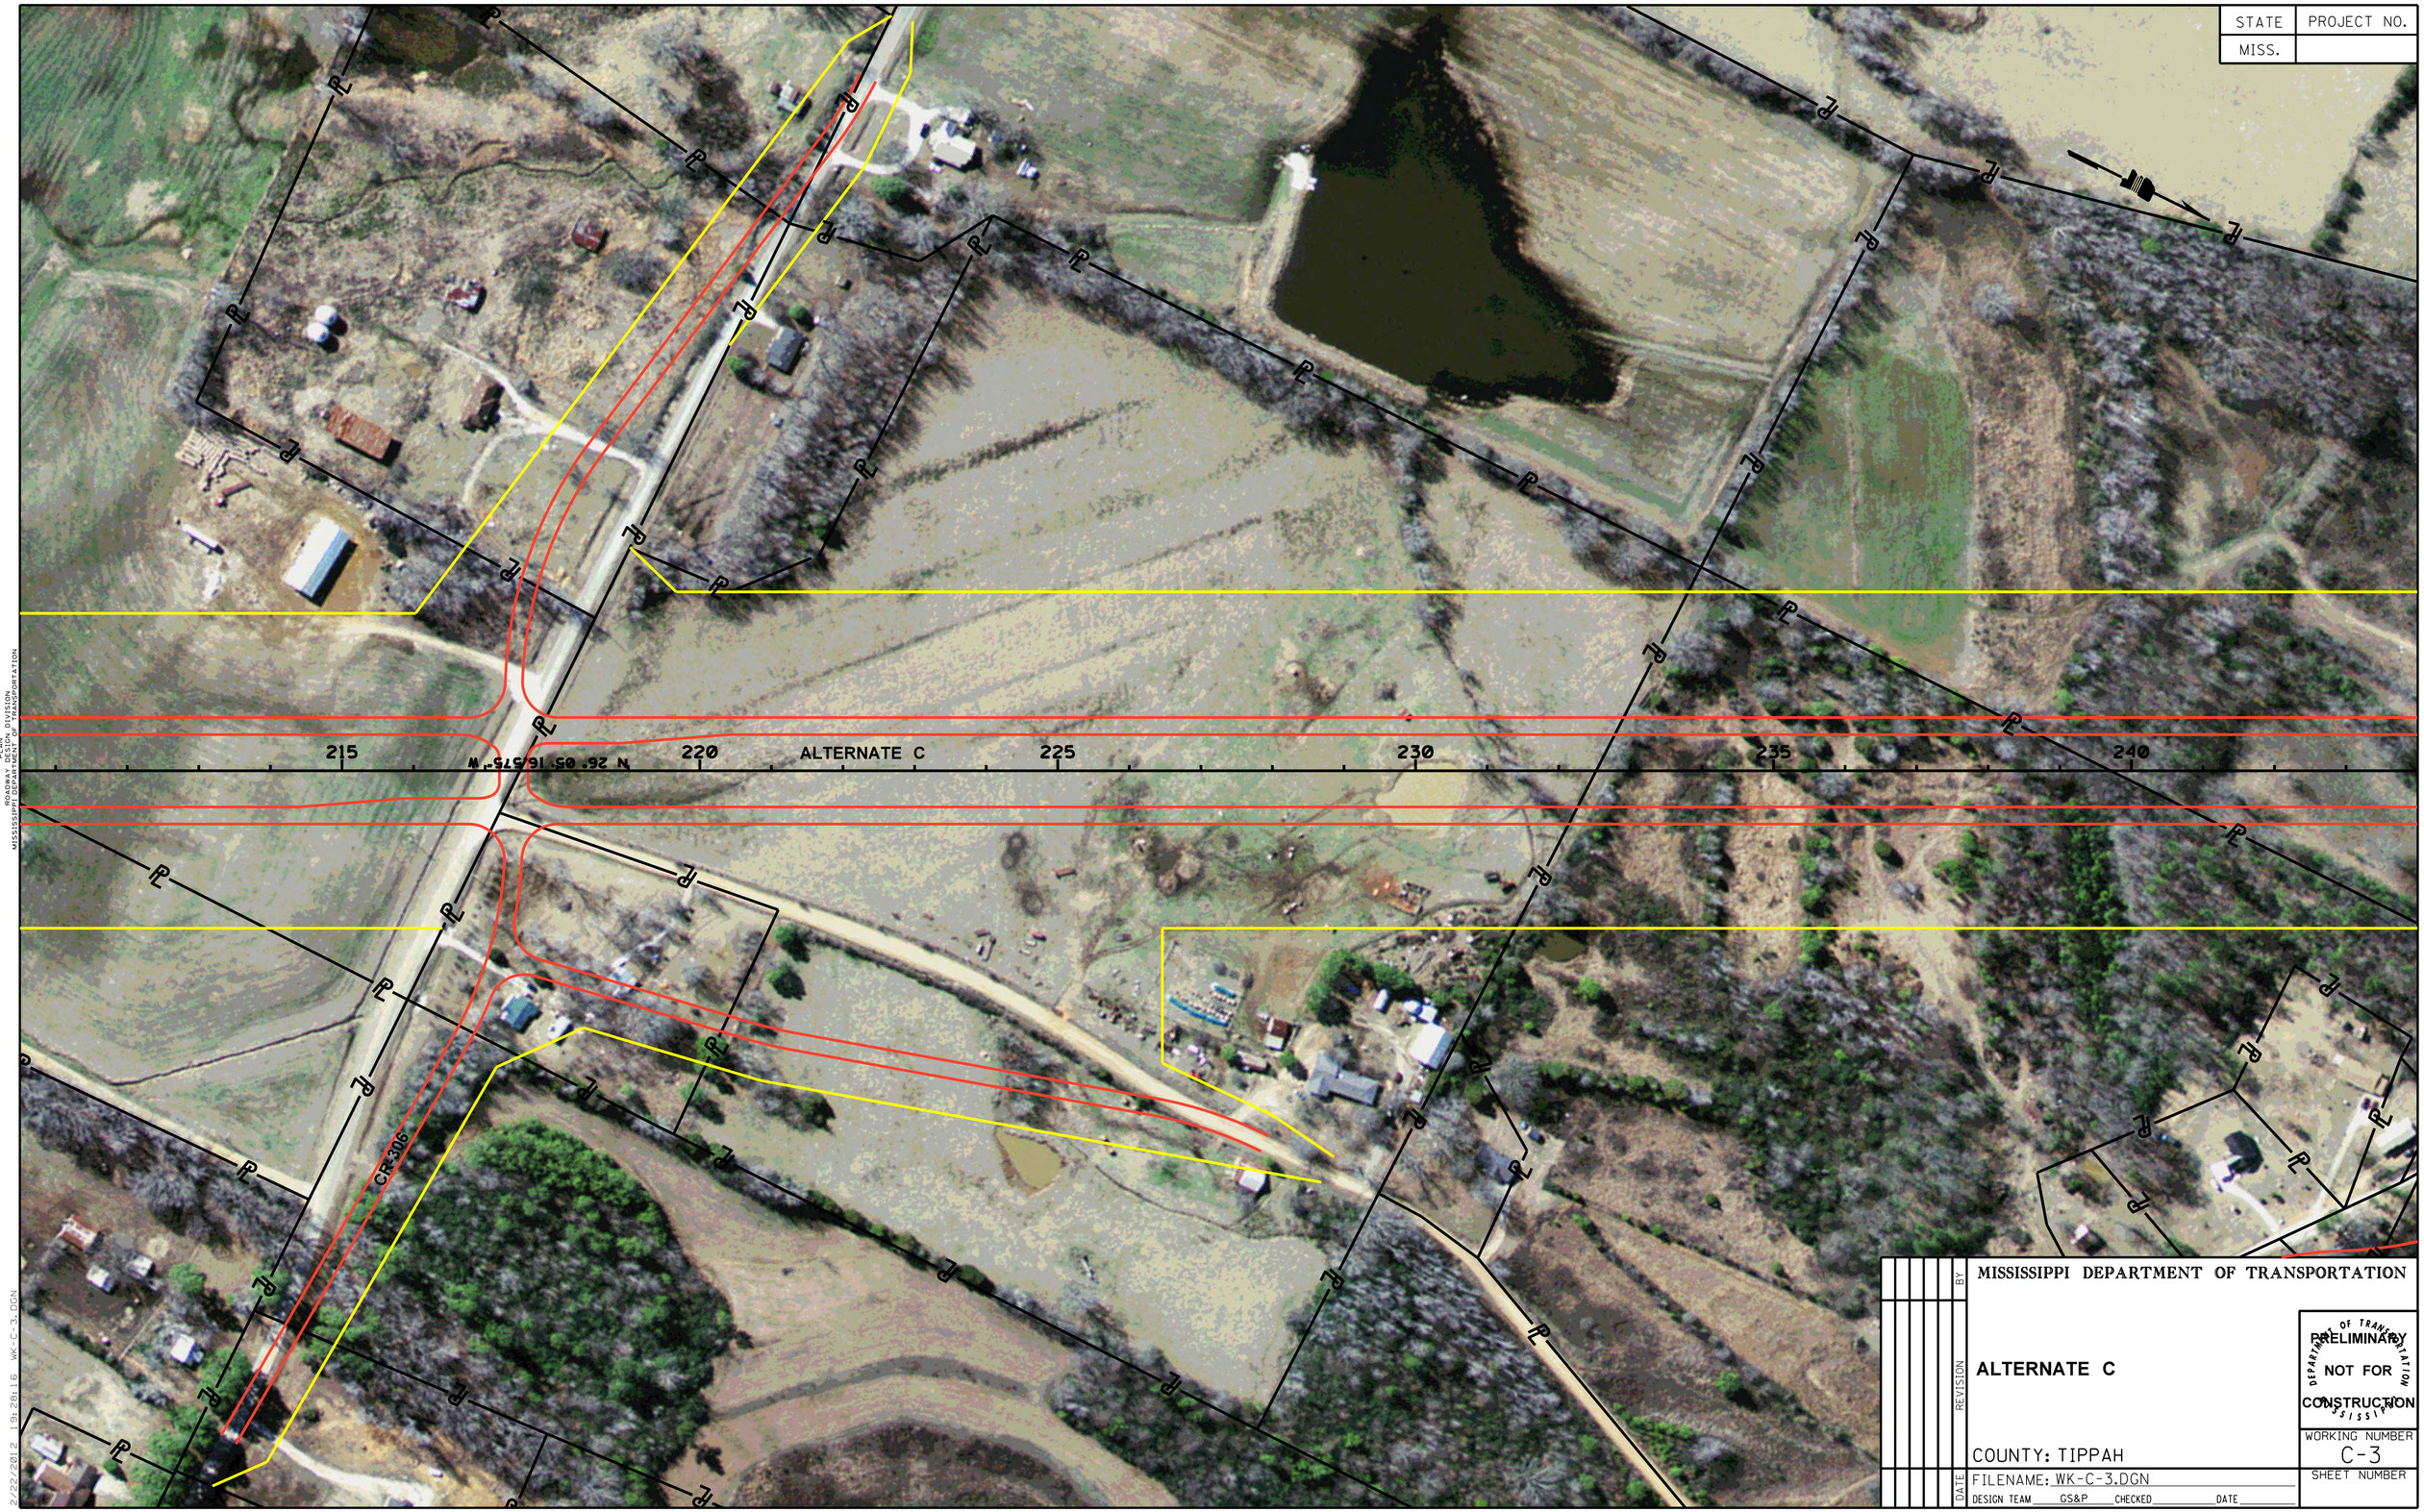

STATE	PROJECT NO.
MISS.	

MISSISSIPPI DEPARTMENT OF TRANSPORTATION

ALTERNATE C

PRELIMINARY
NOT FOR
CONSTRUCTION

COUNTY: TIPPAH

WORKING NUMBER
C-3

SHEET NUMBER

FILENAME: WK-C-3.DGN

DESIGN TEAM GS&P CHECKED DATE

REVISION BY DATE

PLAN
ROADWAY DESIGN DIVISION
MISSISSIPPI DEPARTMENT OF TRANSPORTATION

2/22/2012 1:28:16 WK-C-3.DGN

STATE	PROJECT NO.
MISS.	

PRELIMINARY
NOT FOR
CONSTRUCTION

DEPARTMENT OF TRANSPORTATION MISSISSIPPI

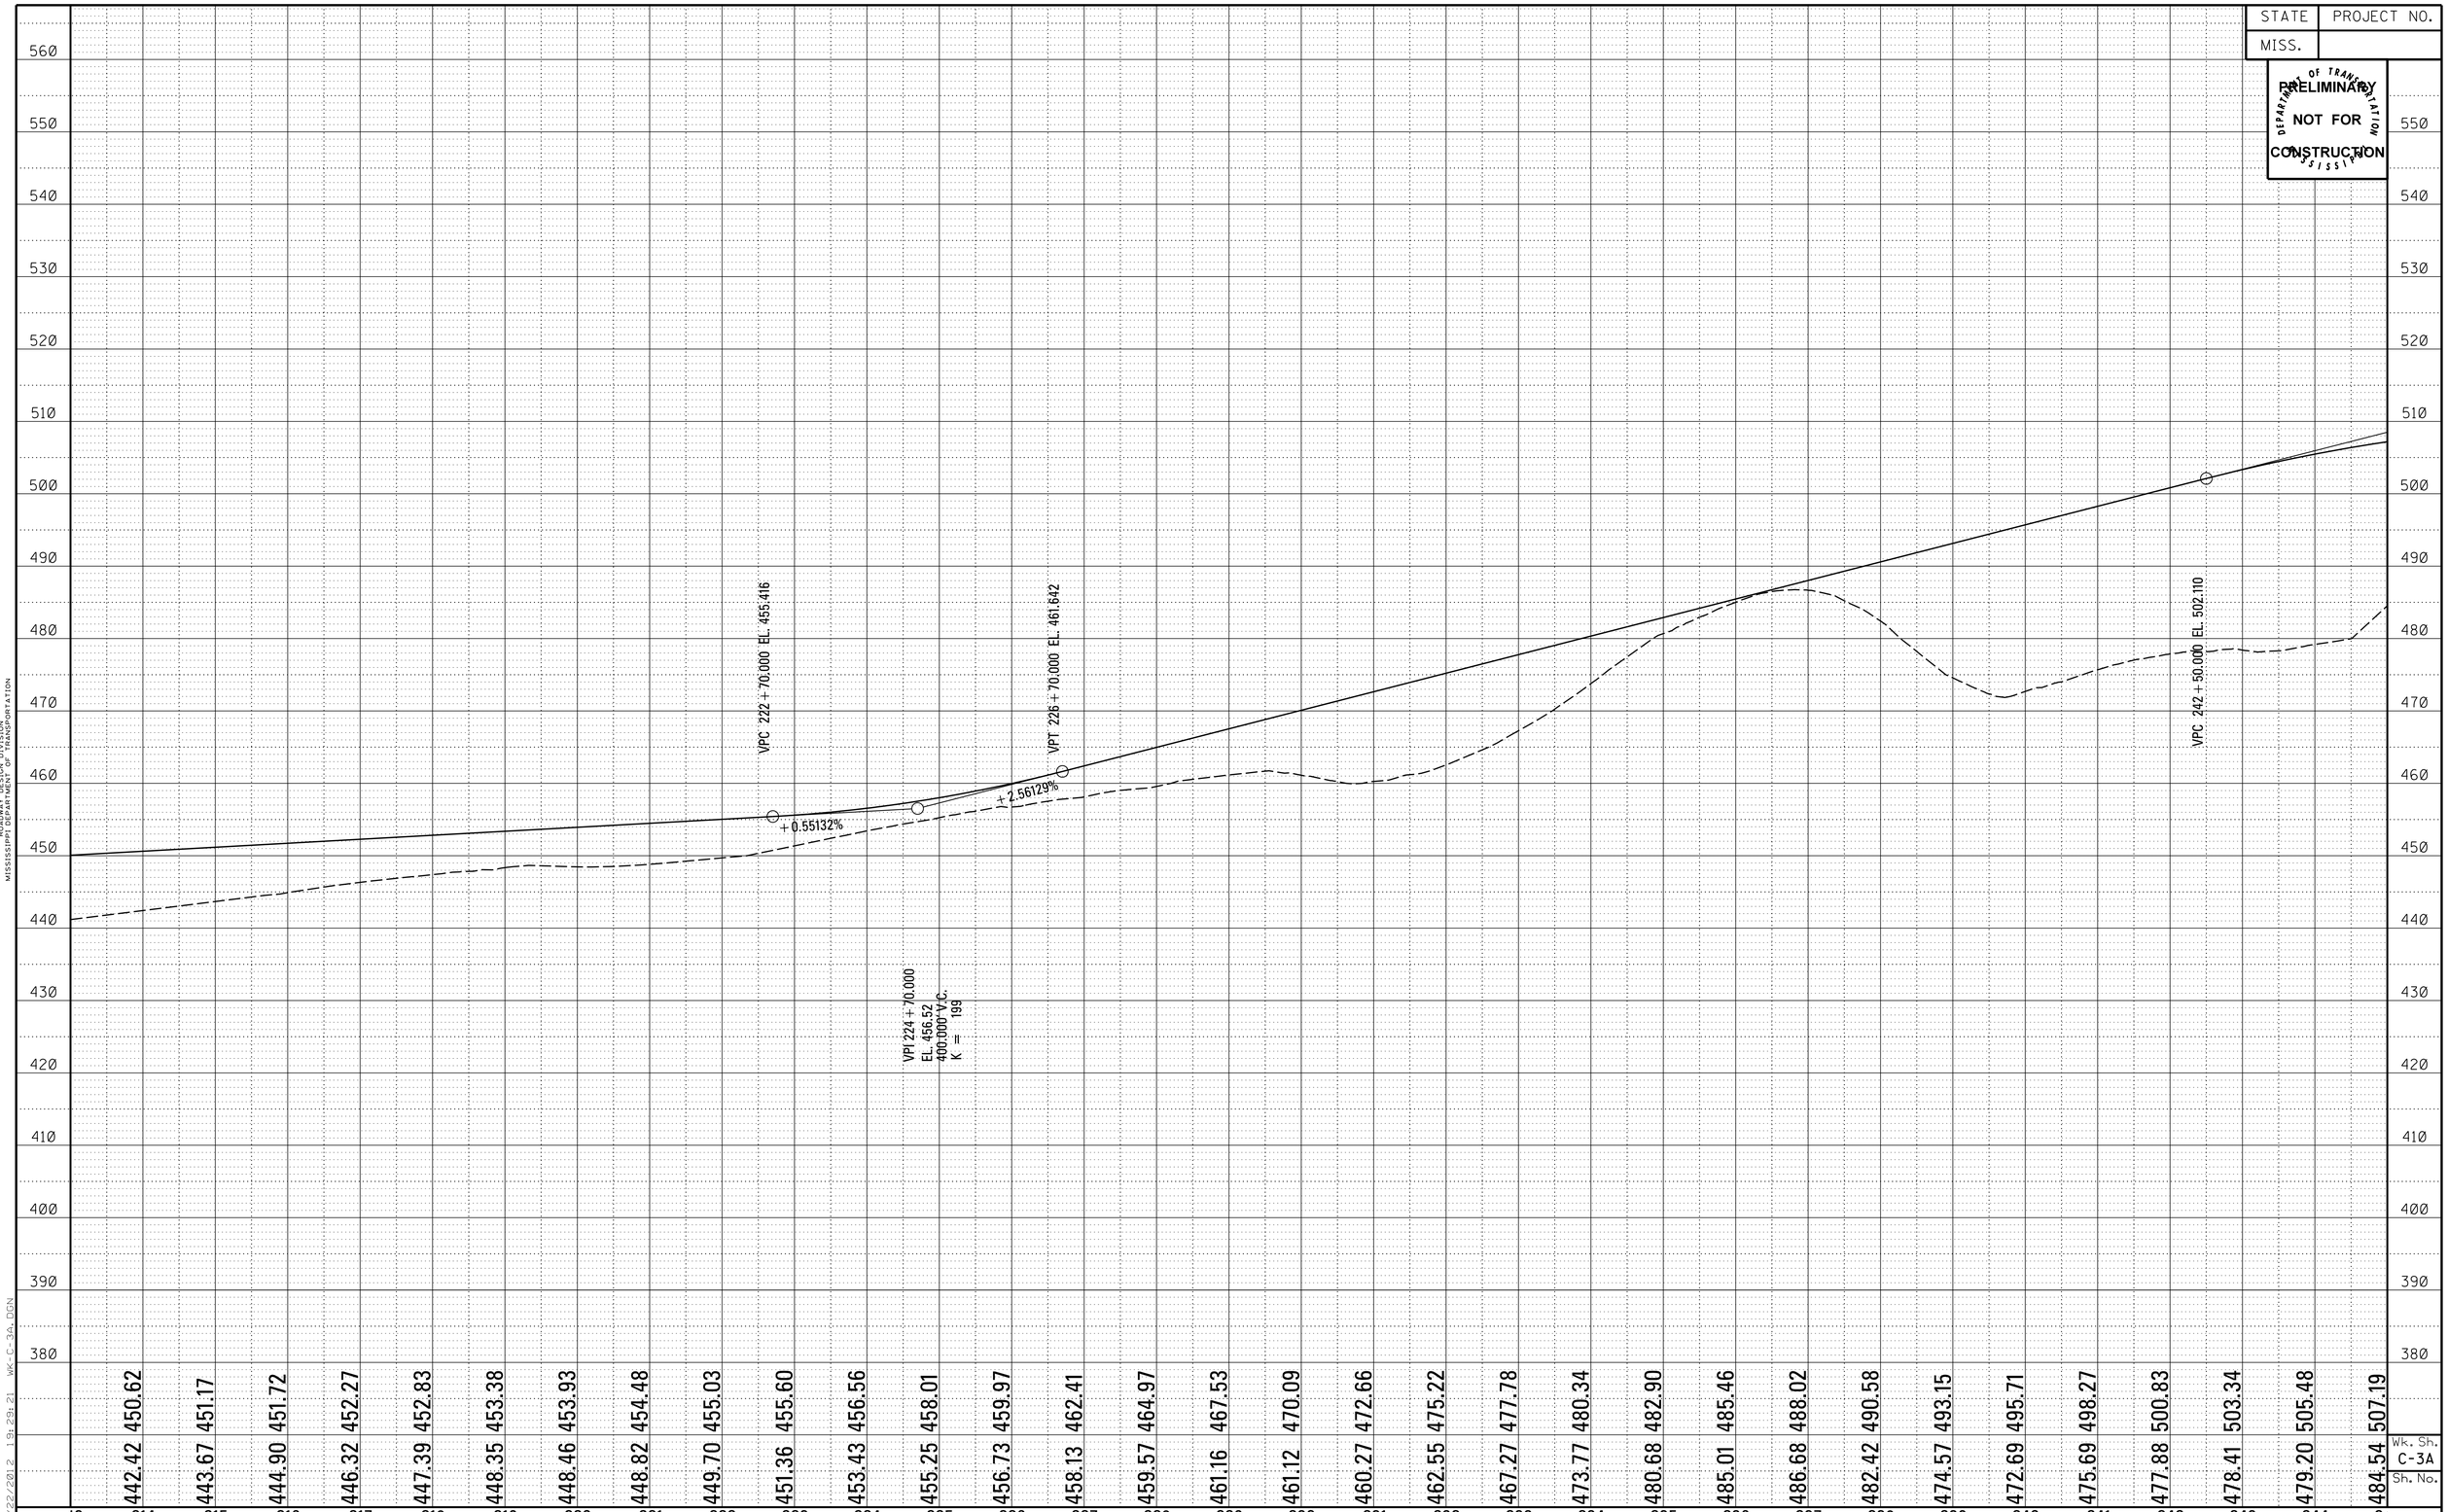

Wk. Sh. C-3A
Sh. No.

PROFILE
ROADWAY DESIGN DIVISION
MISSISSIPPI DEPARTMENT OF TRANSPORTATION

2/22/2012 1:19:29 21 WK-C-3A.DGN

DESIGN TEAM: GS&P FILENAME: WK-C-3A.DGN COUNTY: TIPPAH PROJECT NO. : ALTERNATE C SHEET ID:

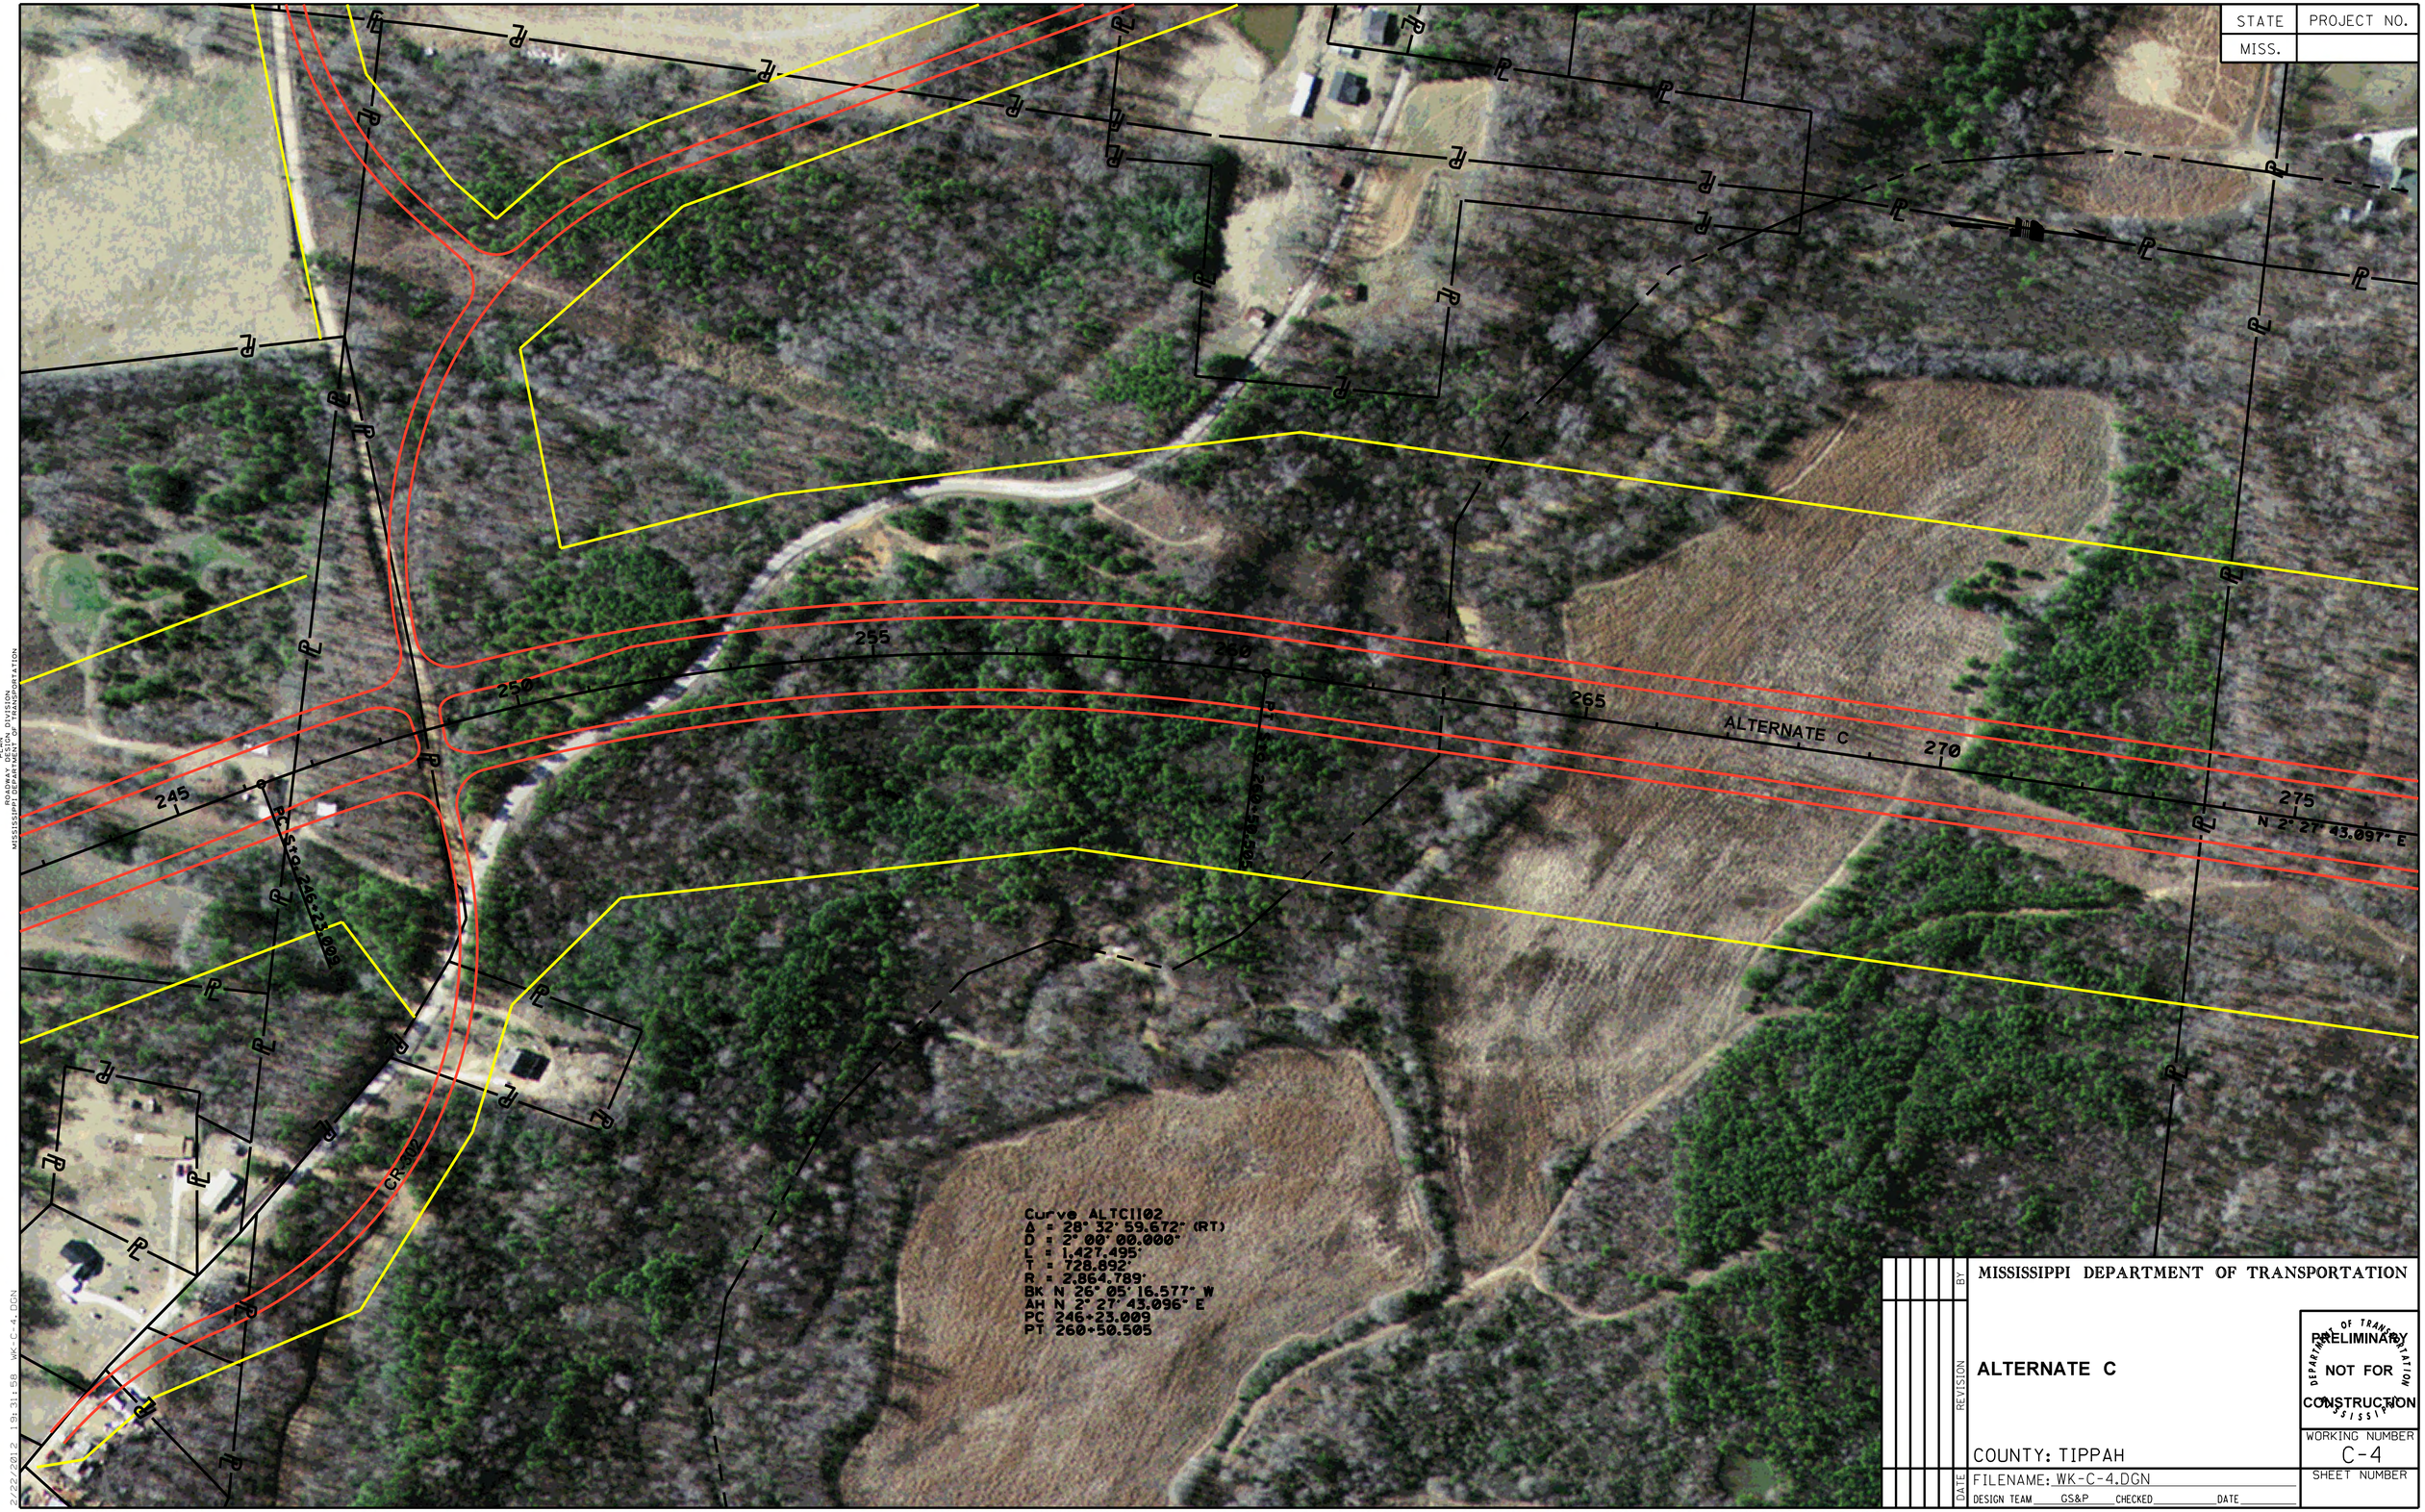
STATE
PROJECT NO.
MISS.
ALTERNATE C
245
250
255
260
265
270
275
N 2° 27' 43.097" E
PC Sta 246+23.009
CR-002
Curve ALTC1102
Δ = 28° 32' 59.672" (RT)
D = 2° 00' 00.000"
L = 1,427.495'
T = 728.892'
R = 2,864.789'
BK N 26° 05' 16.577" W
AH N 2° 27' 43.096" E
PC 246+23.009
PT 260+50.505
PLAN
ROADWAY DESIGN DIVISION
MISSISSIPPI DEPARTMENT OF TRANSPORTATION
2/22/2012 1:31:58 WK-C-4.DGN
BY
REVISION
DATE
MISSISSIPPI DEPARTMENT OF TRANSPORTATION
ALTERNATE C
PRELIMINARY
NOT FOR
CONSTRUCTION
COUNTY: TIPPAH
WORKING NUMBER
C-4
FILENAME: WK-C-4.DGN
DESIGN TEAM GS&P CHECKED DATE
SHEET NUMBER

STATE	PROJECT NO.
MISS.	

PRELIMINARY
NOT FOR
CONSTRUCTION

DEPARTMENT OF TRANSPORTATION MISSISSIPPI

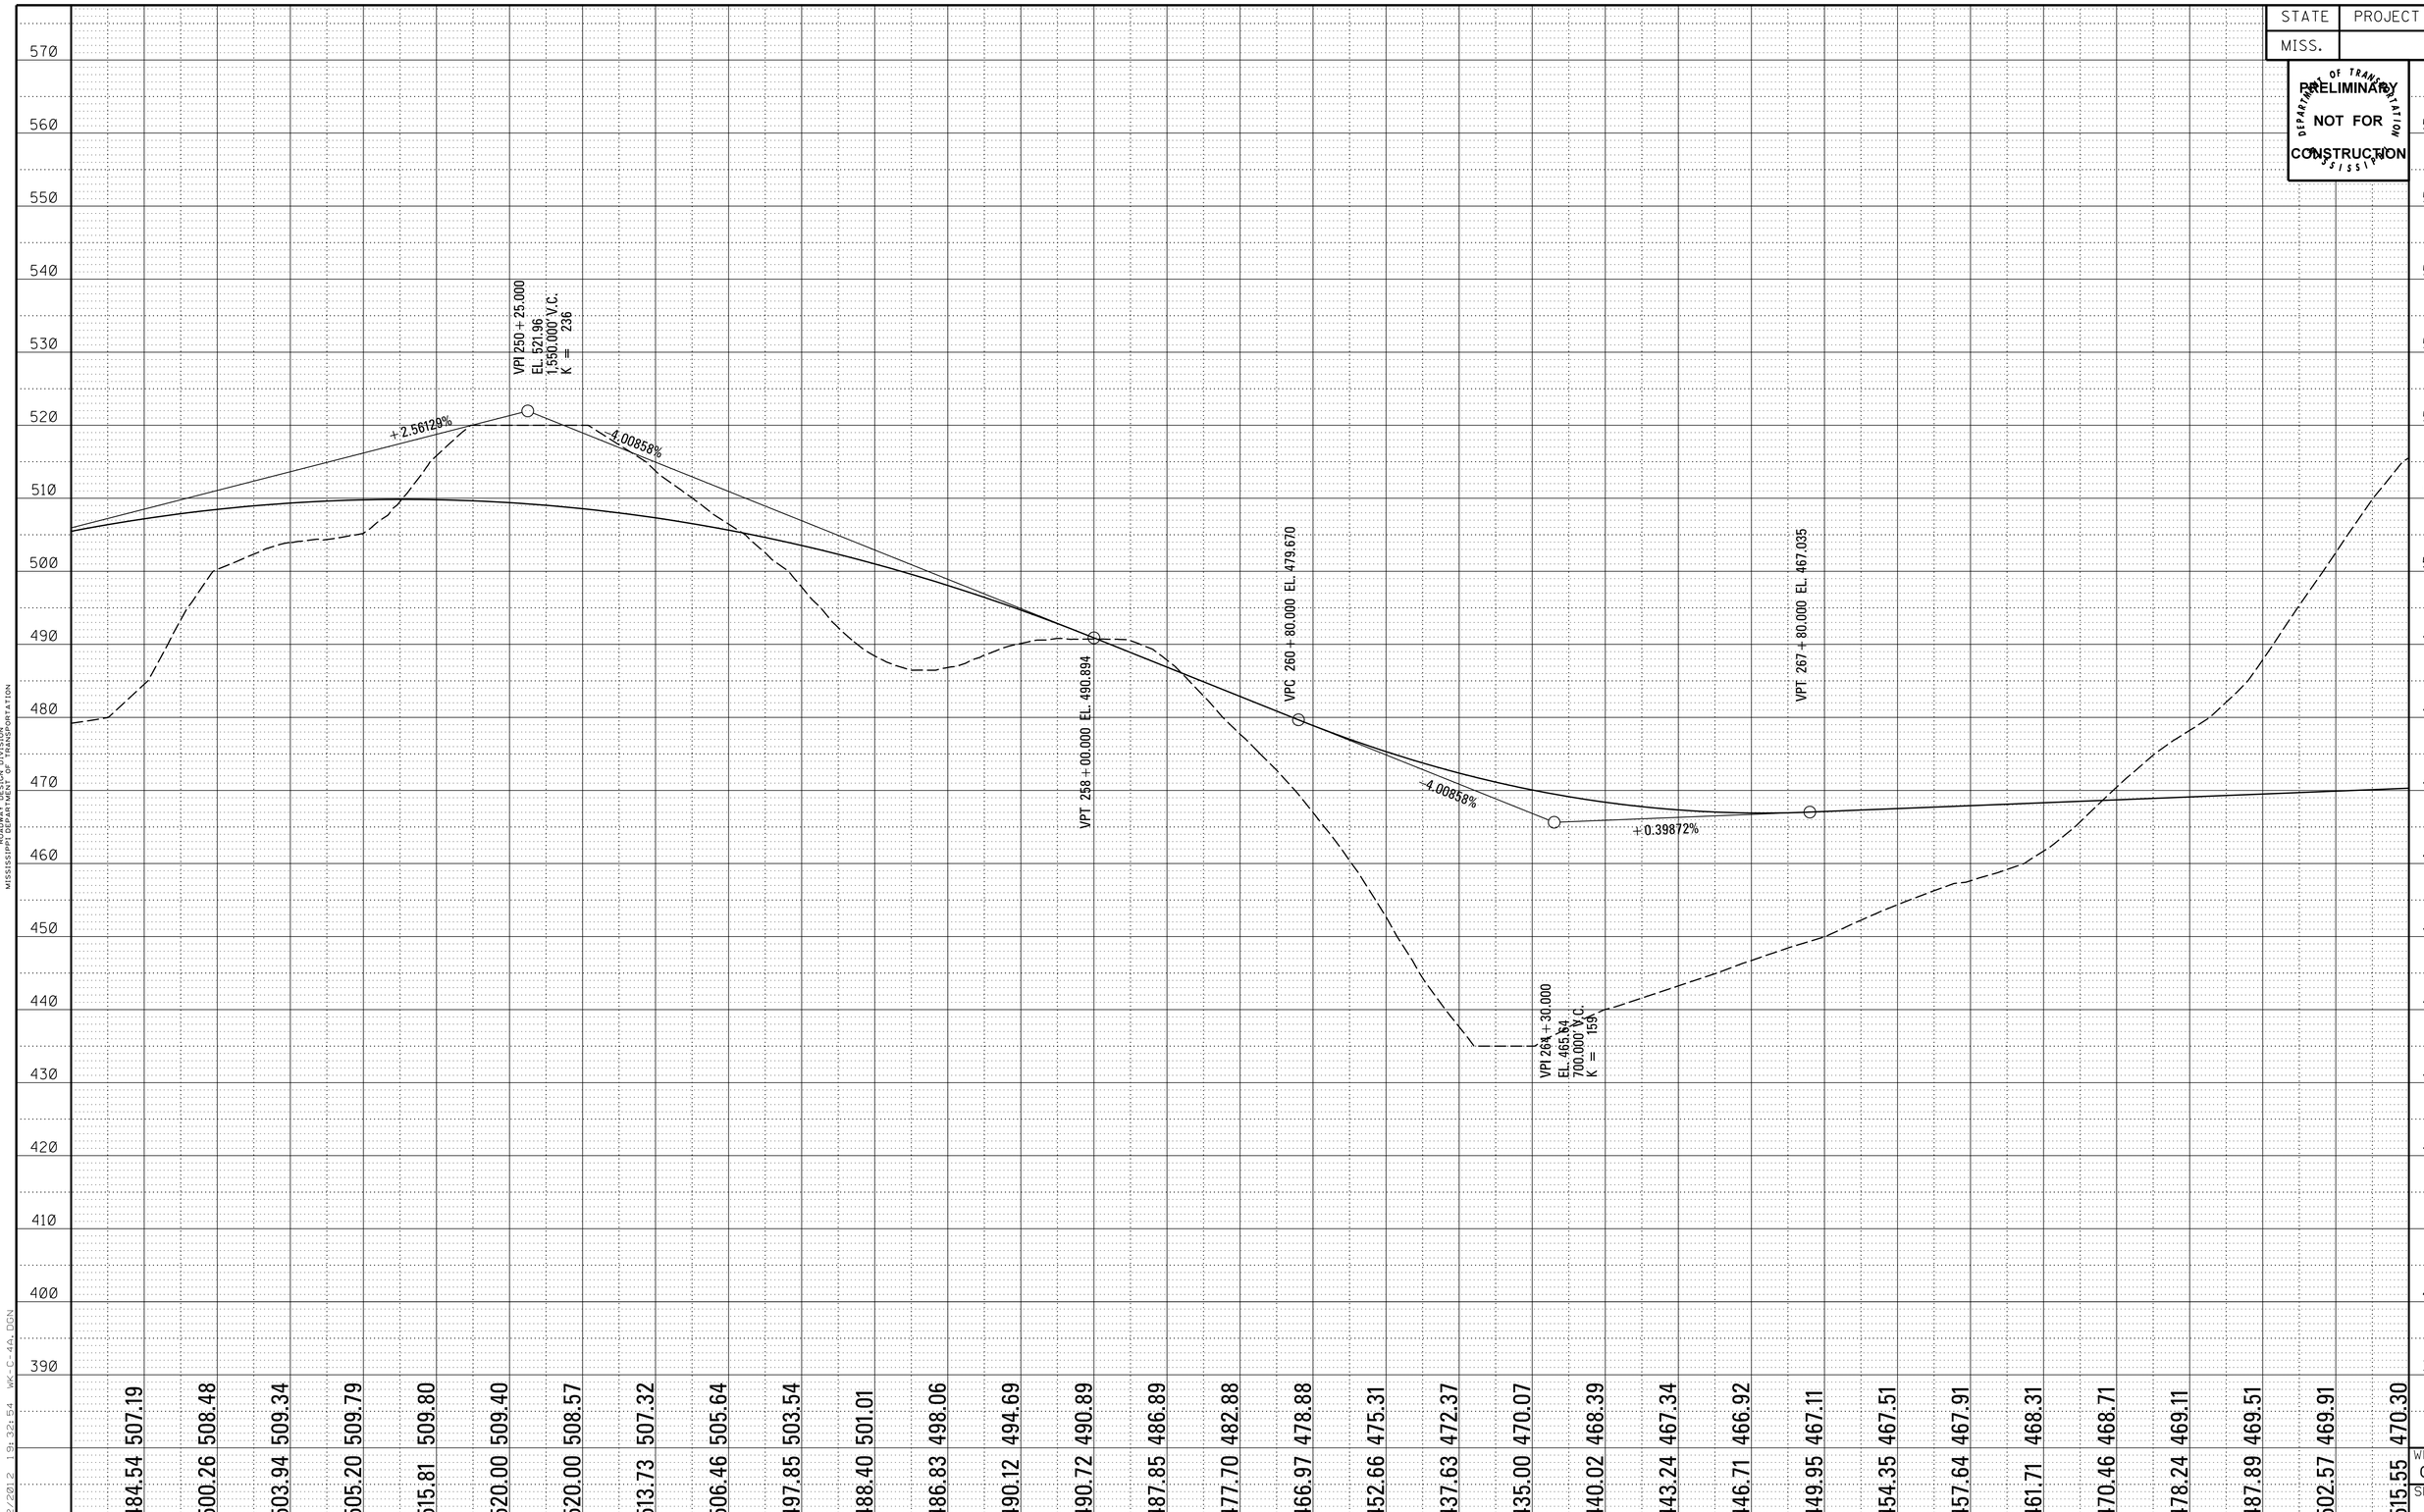

Wk. Sh. C-4A
Sh. No.

PROFILE
ROADWAY DESIGN DIVISION
MISSISSIPPI DEPARTMENT OF TRANSPORTATION

2/22/2012 13:32:54 WK-C-4A.DGN

DESIGN TEAM: GS&P | FILENAME: WK-C-4A.DGN | COUNTY: TIPPAH | PROJECT NO. : ALTERNATE C | SHEET ID:

STATE	PROJECT NO.
MISS.	

REVISION	BY

MISSISSIPPI DEPARTMENT OF TRANSPORTATION

ALTERNATE C

PRELIMINARY
NOT FOR
CONSTRUCTION

COUNTY: TIPPAH

WORKING NUMBER
C-5

SHEET NUMBER

DATE | FILENAME: WK-C-5.DGN
DESIGN TEAM GS&P CHECKED DATE

PLAN
ROADWAY DESIGN DIVISION
MISSISSIPPI DEPARTMENT OF TRANSPORTATION

2/22/2012 1:31:36 WK-C-5.DGN

STATE	PROJECT NO.
MISS.	

PRELIMINARY
NOT FOR
CONSTRUCTION

DEPARTMENT OF TRANSPORTATION MISSISSIPPI

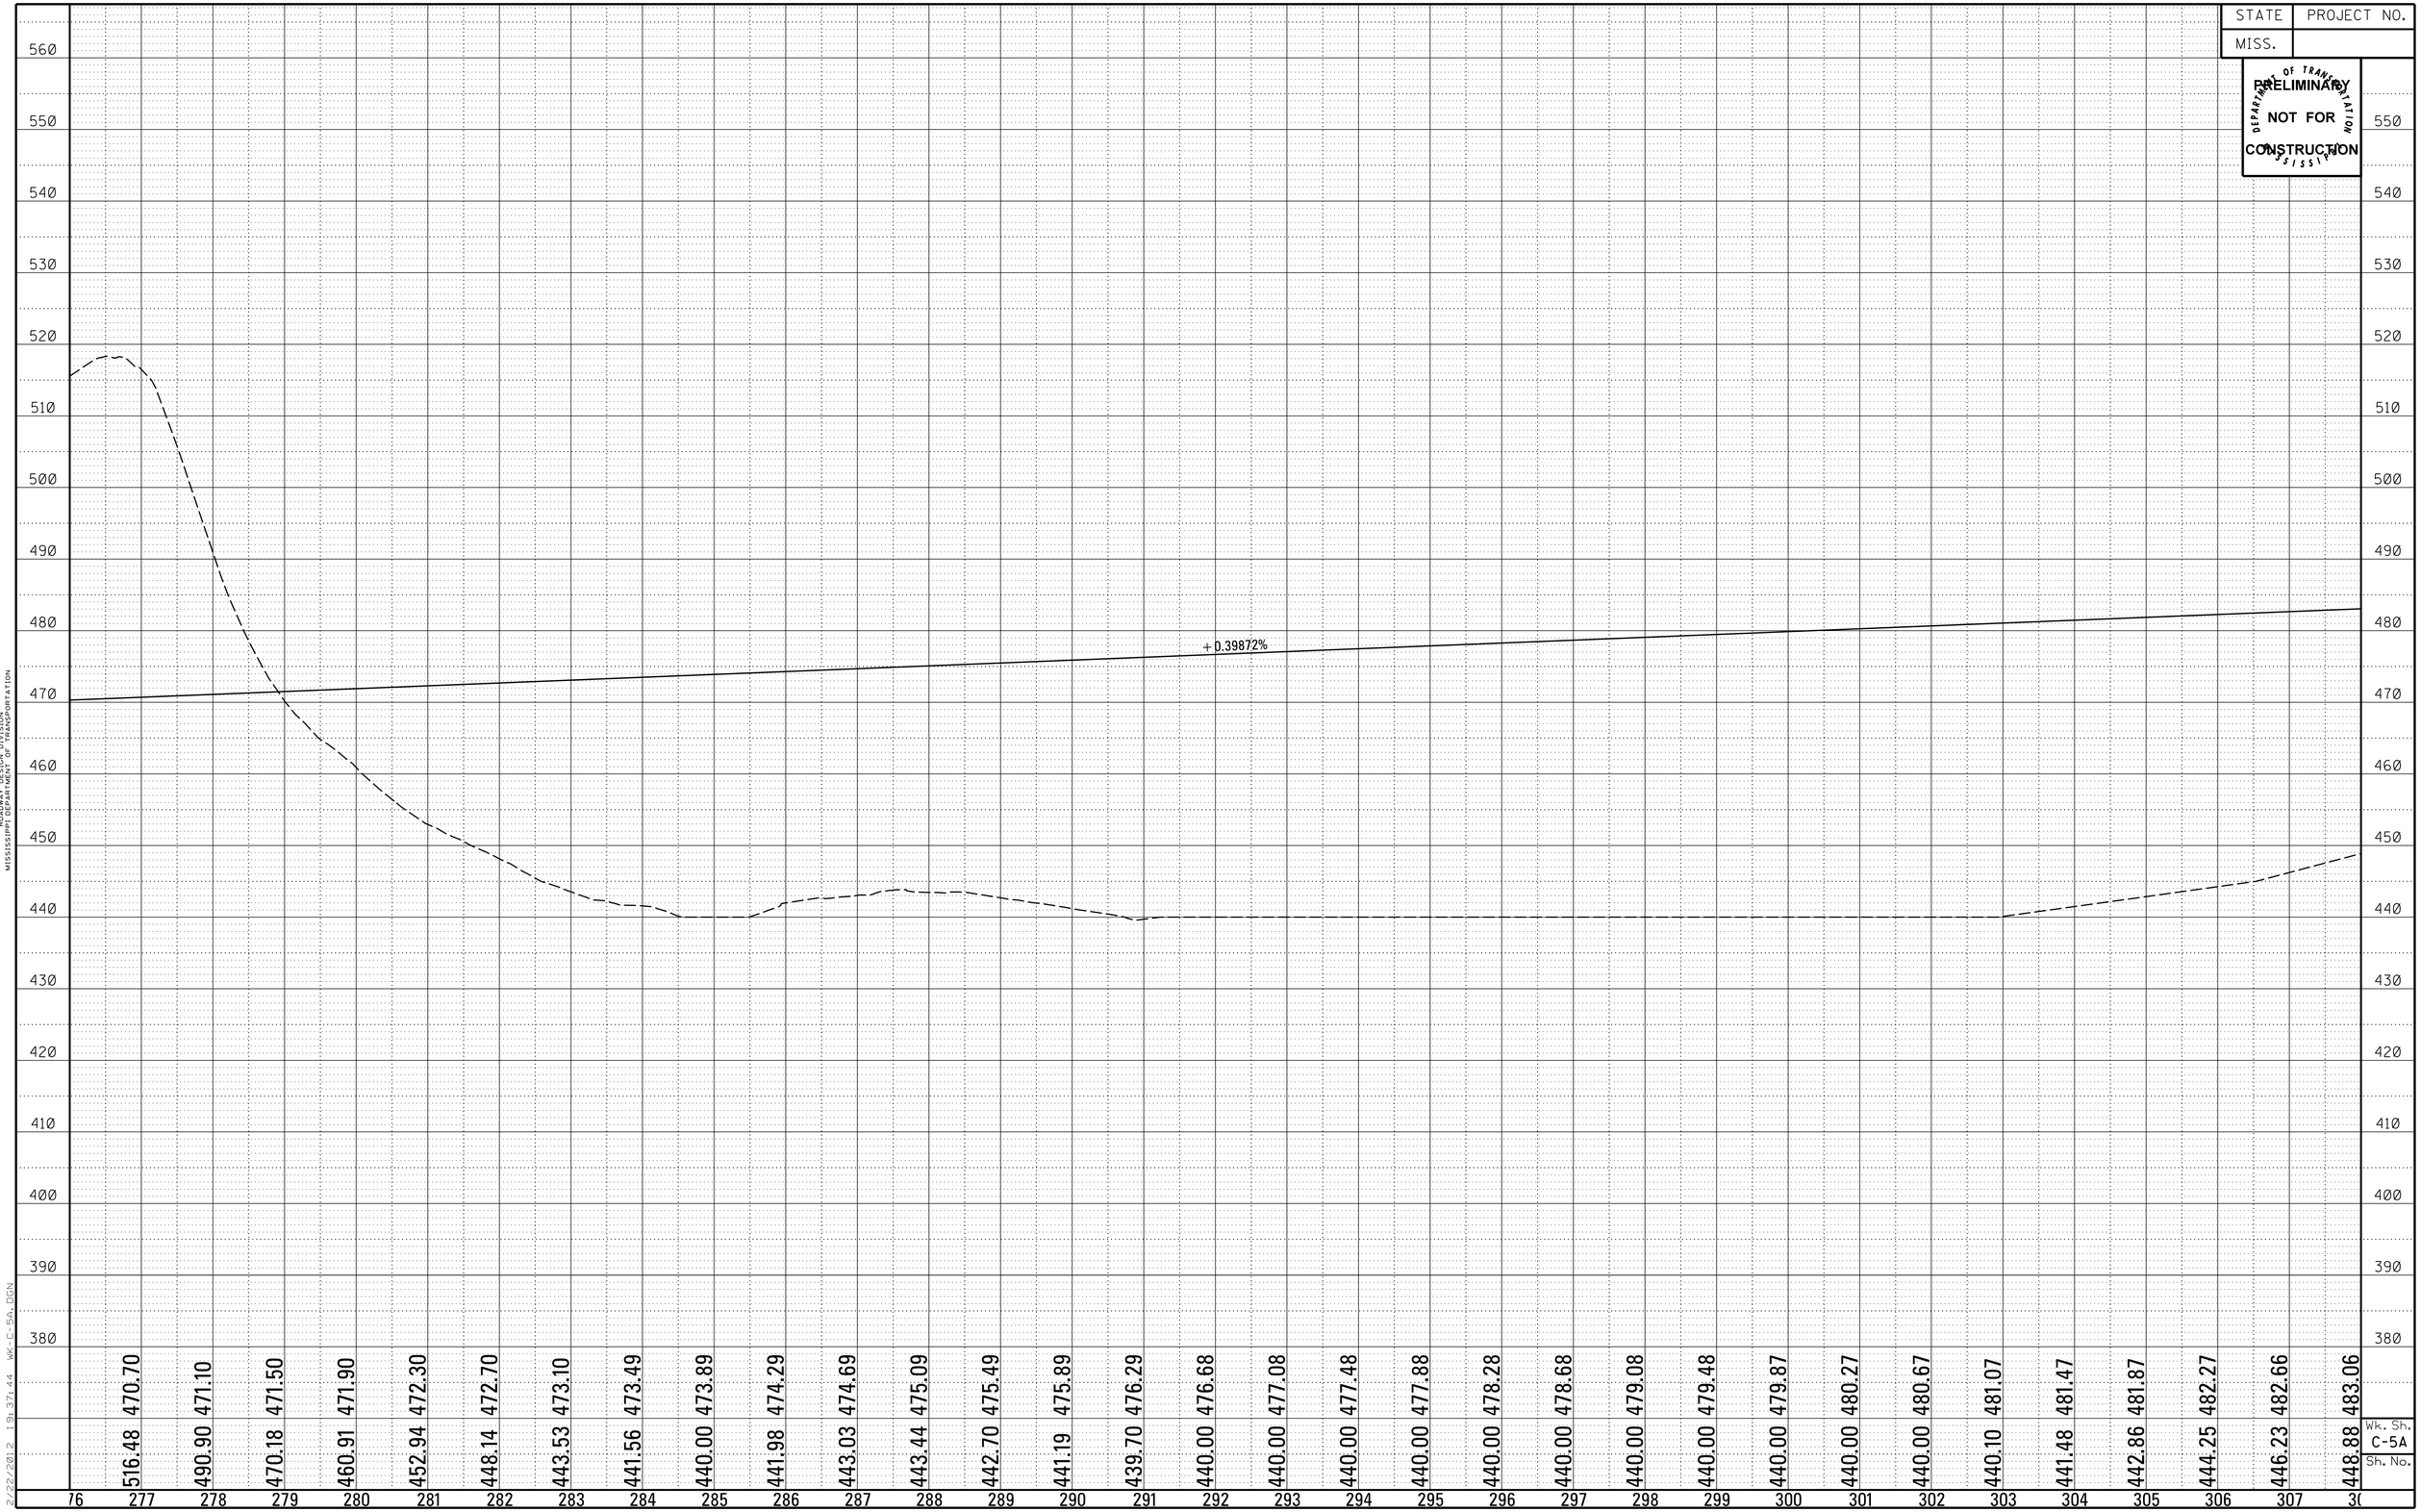

PROFILE
ROADWAY DESIGN DIVISION
MISSISSIPPI DEPARTMENT OF TRANSPORTATION

2/22/2012 1:37:44 WK-C-5A.DGN

Wk. Sh.
C-5A
Sh. No.

DESIGN TEAM: GS&P FILENAME: WK-C-5A.DGN COUNTY: TIPPAH PROJECT NO. : ALTERNATE C SHEET ID:

STATE	PROJECT NO.
MISS.	

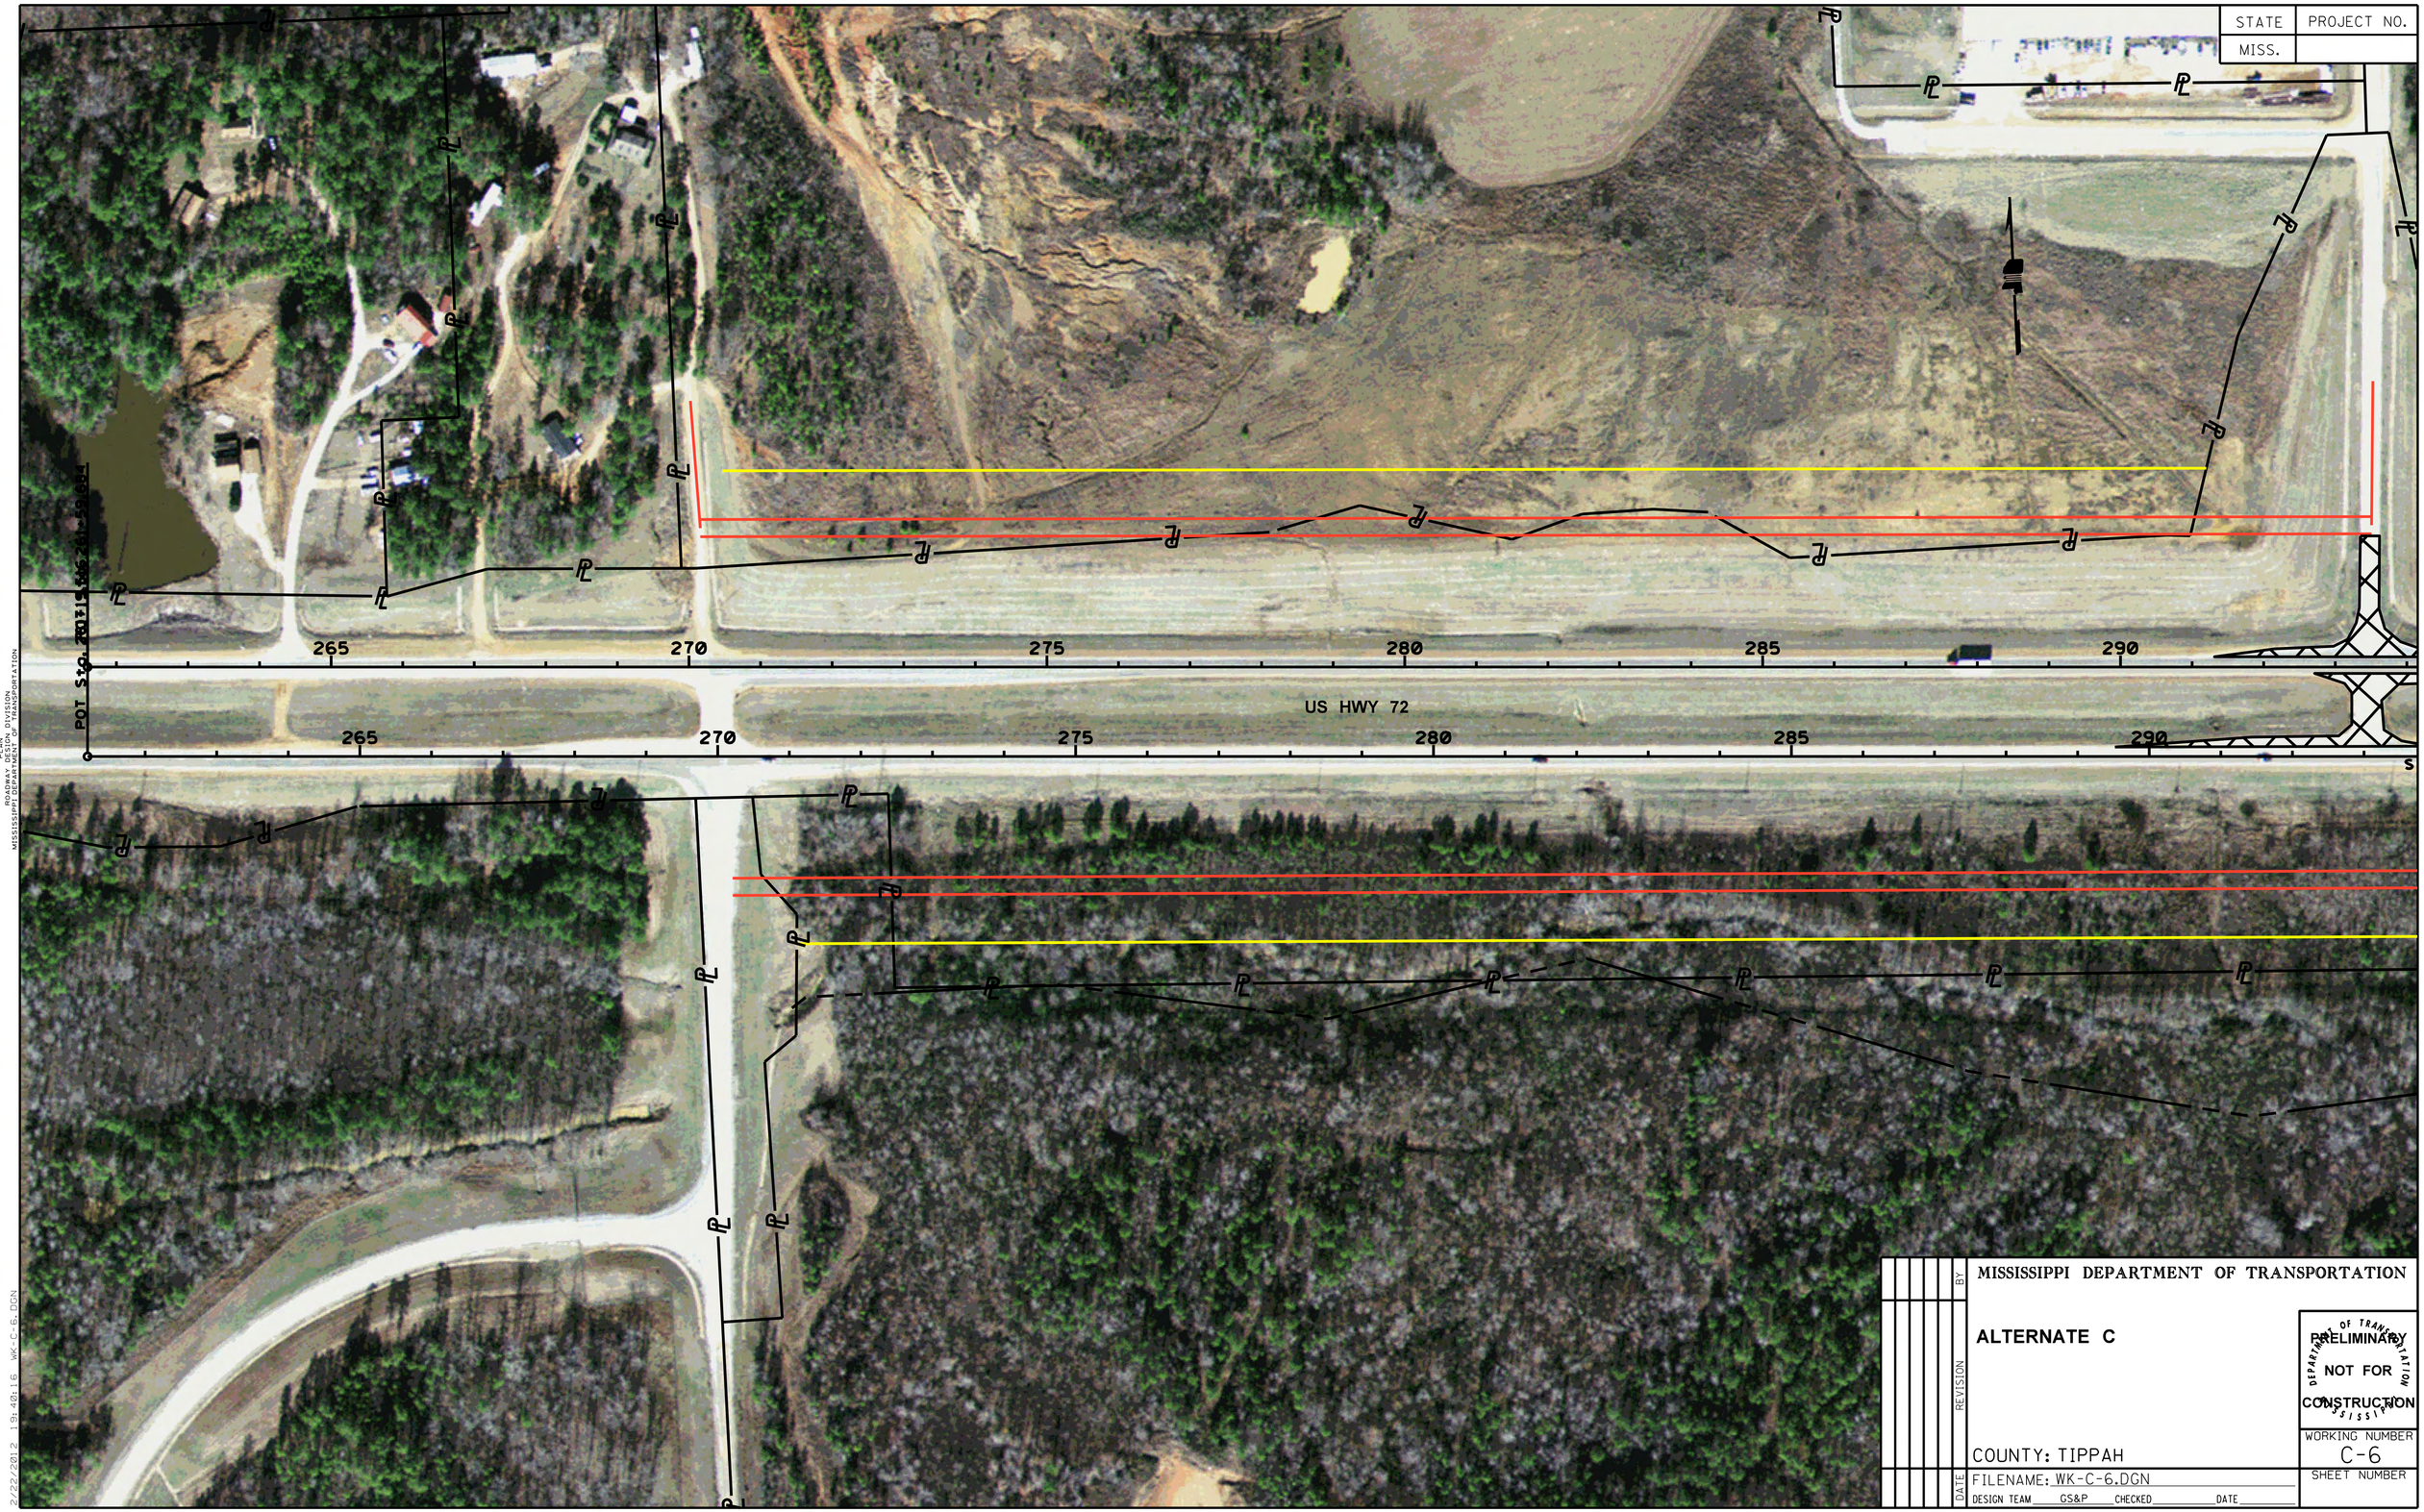

MISSISSIPPI DEPARTMENT OF TRANSPORTATION

ALTERNATE C

PRELIMINARY
NOT FOR CONSTRUCTION

COUNTY: TIPPAH

WORKING NUMBER
C-6

SHEET NUMBER

FILENAME: WK-C-6.DGN

DESIGN TEAM GS&P CHECKED DATE

REVISION | BY | DATE

PLAN
ROADWAY DESIGN DIVISION
MISSISSIPPI DEPARTMENT OF TRANSPORTATION

2/22/2012 1:41:40:16 WK-C-6.DGN

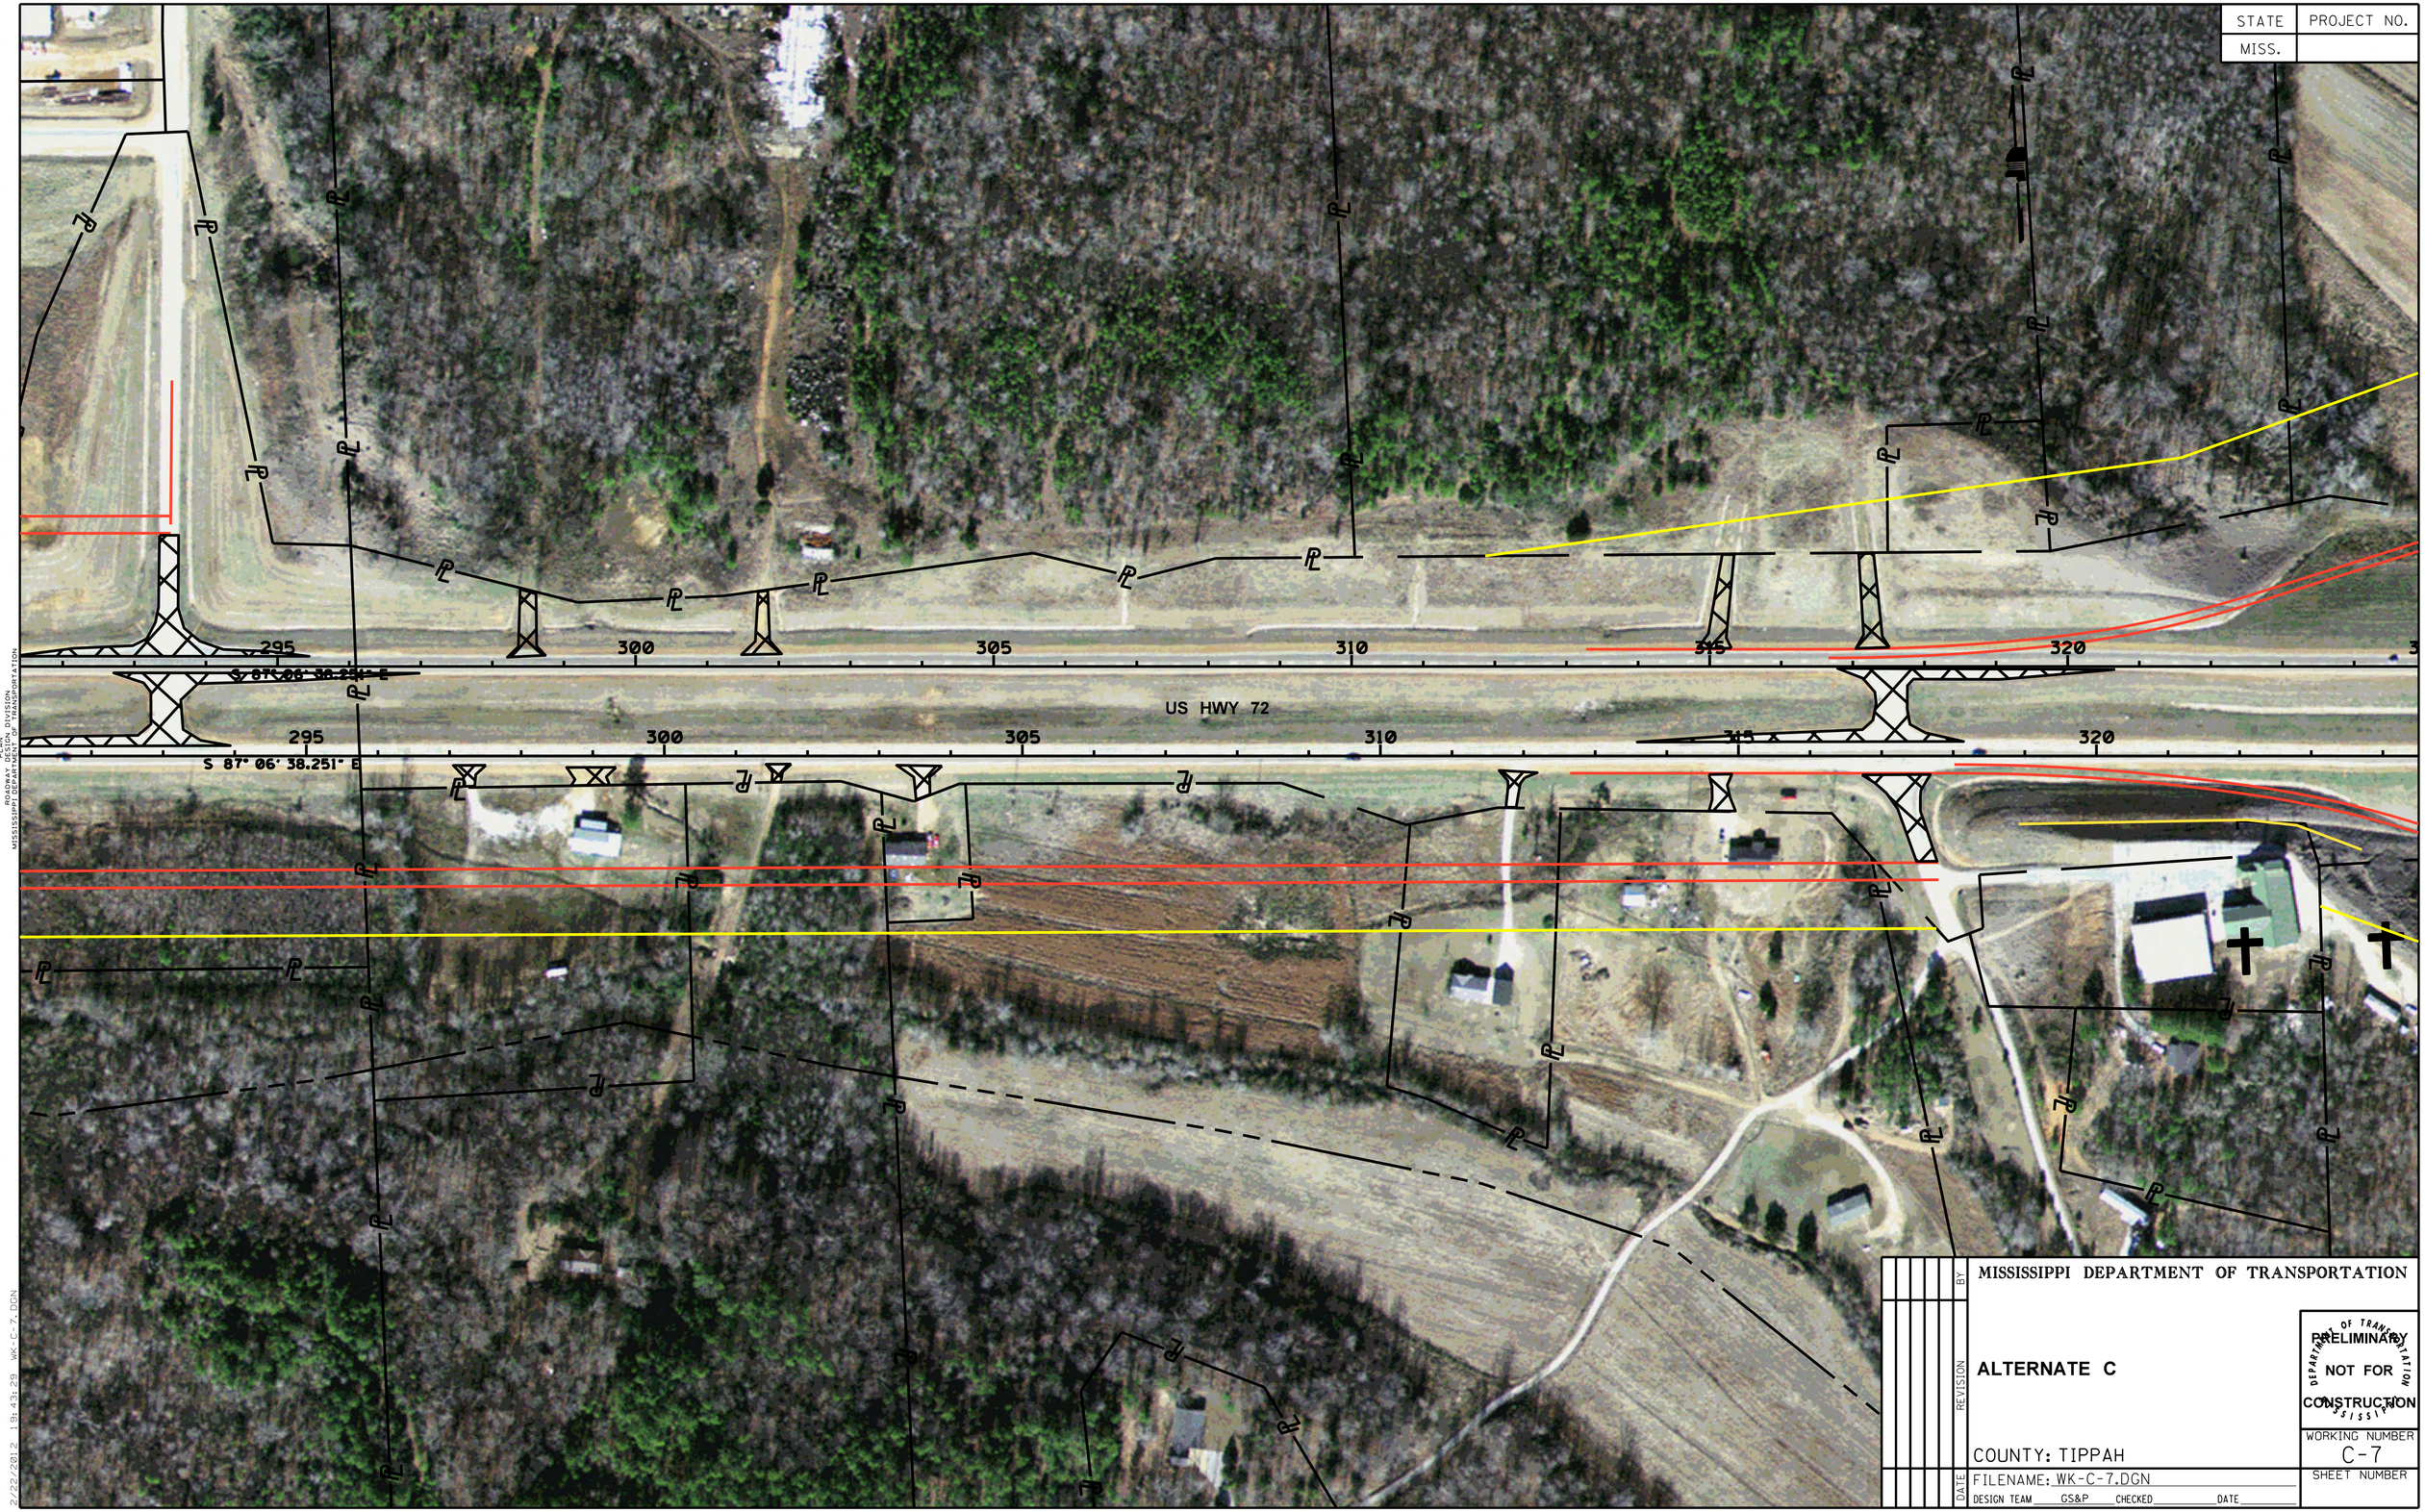

STATE	PROJECT NO.
MISS.	

MISSISSIPPI DEPARTMENT OF TRANSPORTATION

ALTERNATE C

COUNTY: TIPPAH

FILENAME: WK-C-7.DGN

DESIGN TEAM GS&P CHECKED DATE

PRELIMINARY NOT FOR CONSTRUCTION

WORKING NUMBER C-7

SHEET NUMBER

DATE | REVISION | BY

PLAN
ROADWAY DESIGN DIVISION
MISSISSIPPI DEPARTMENT OF TRANSPORTATION

2/22/2012 19:43:29 WK-C-7.DGN

STATE	PROJECT NO.
MISS.	

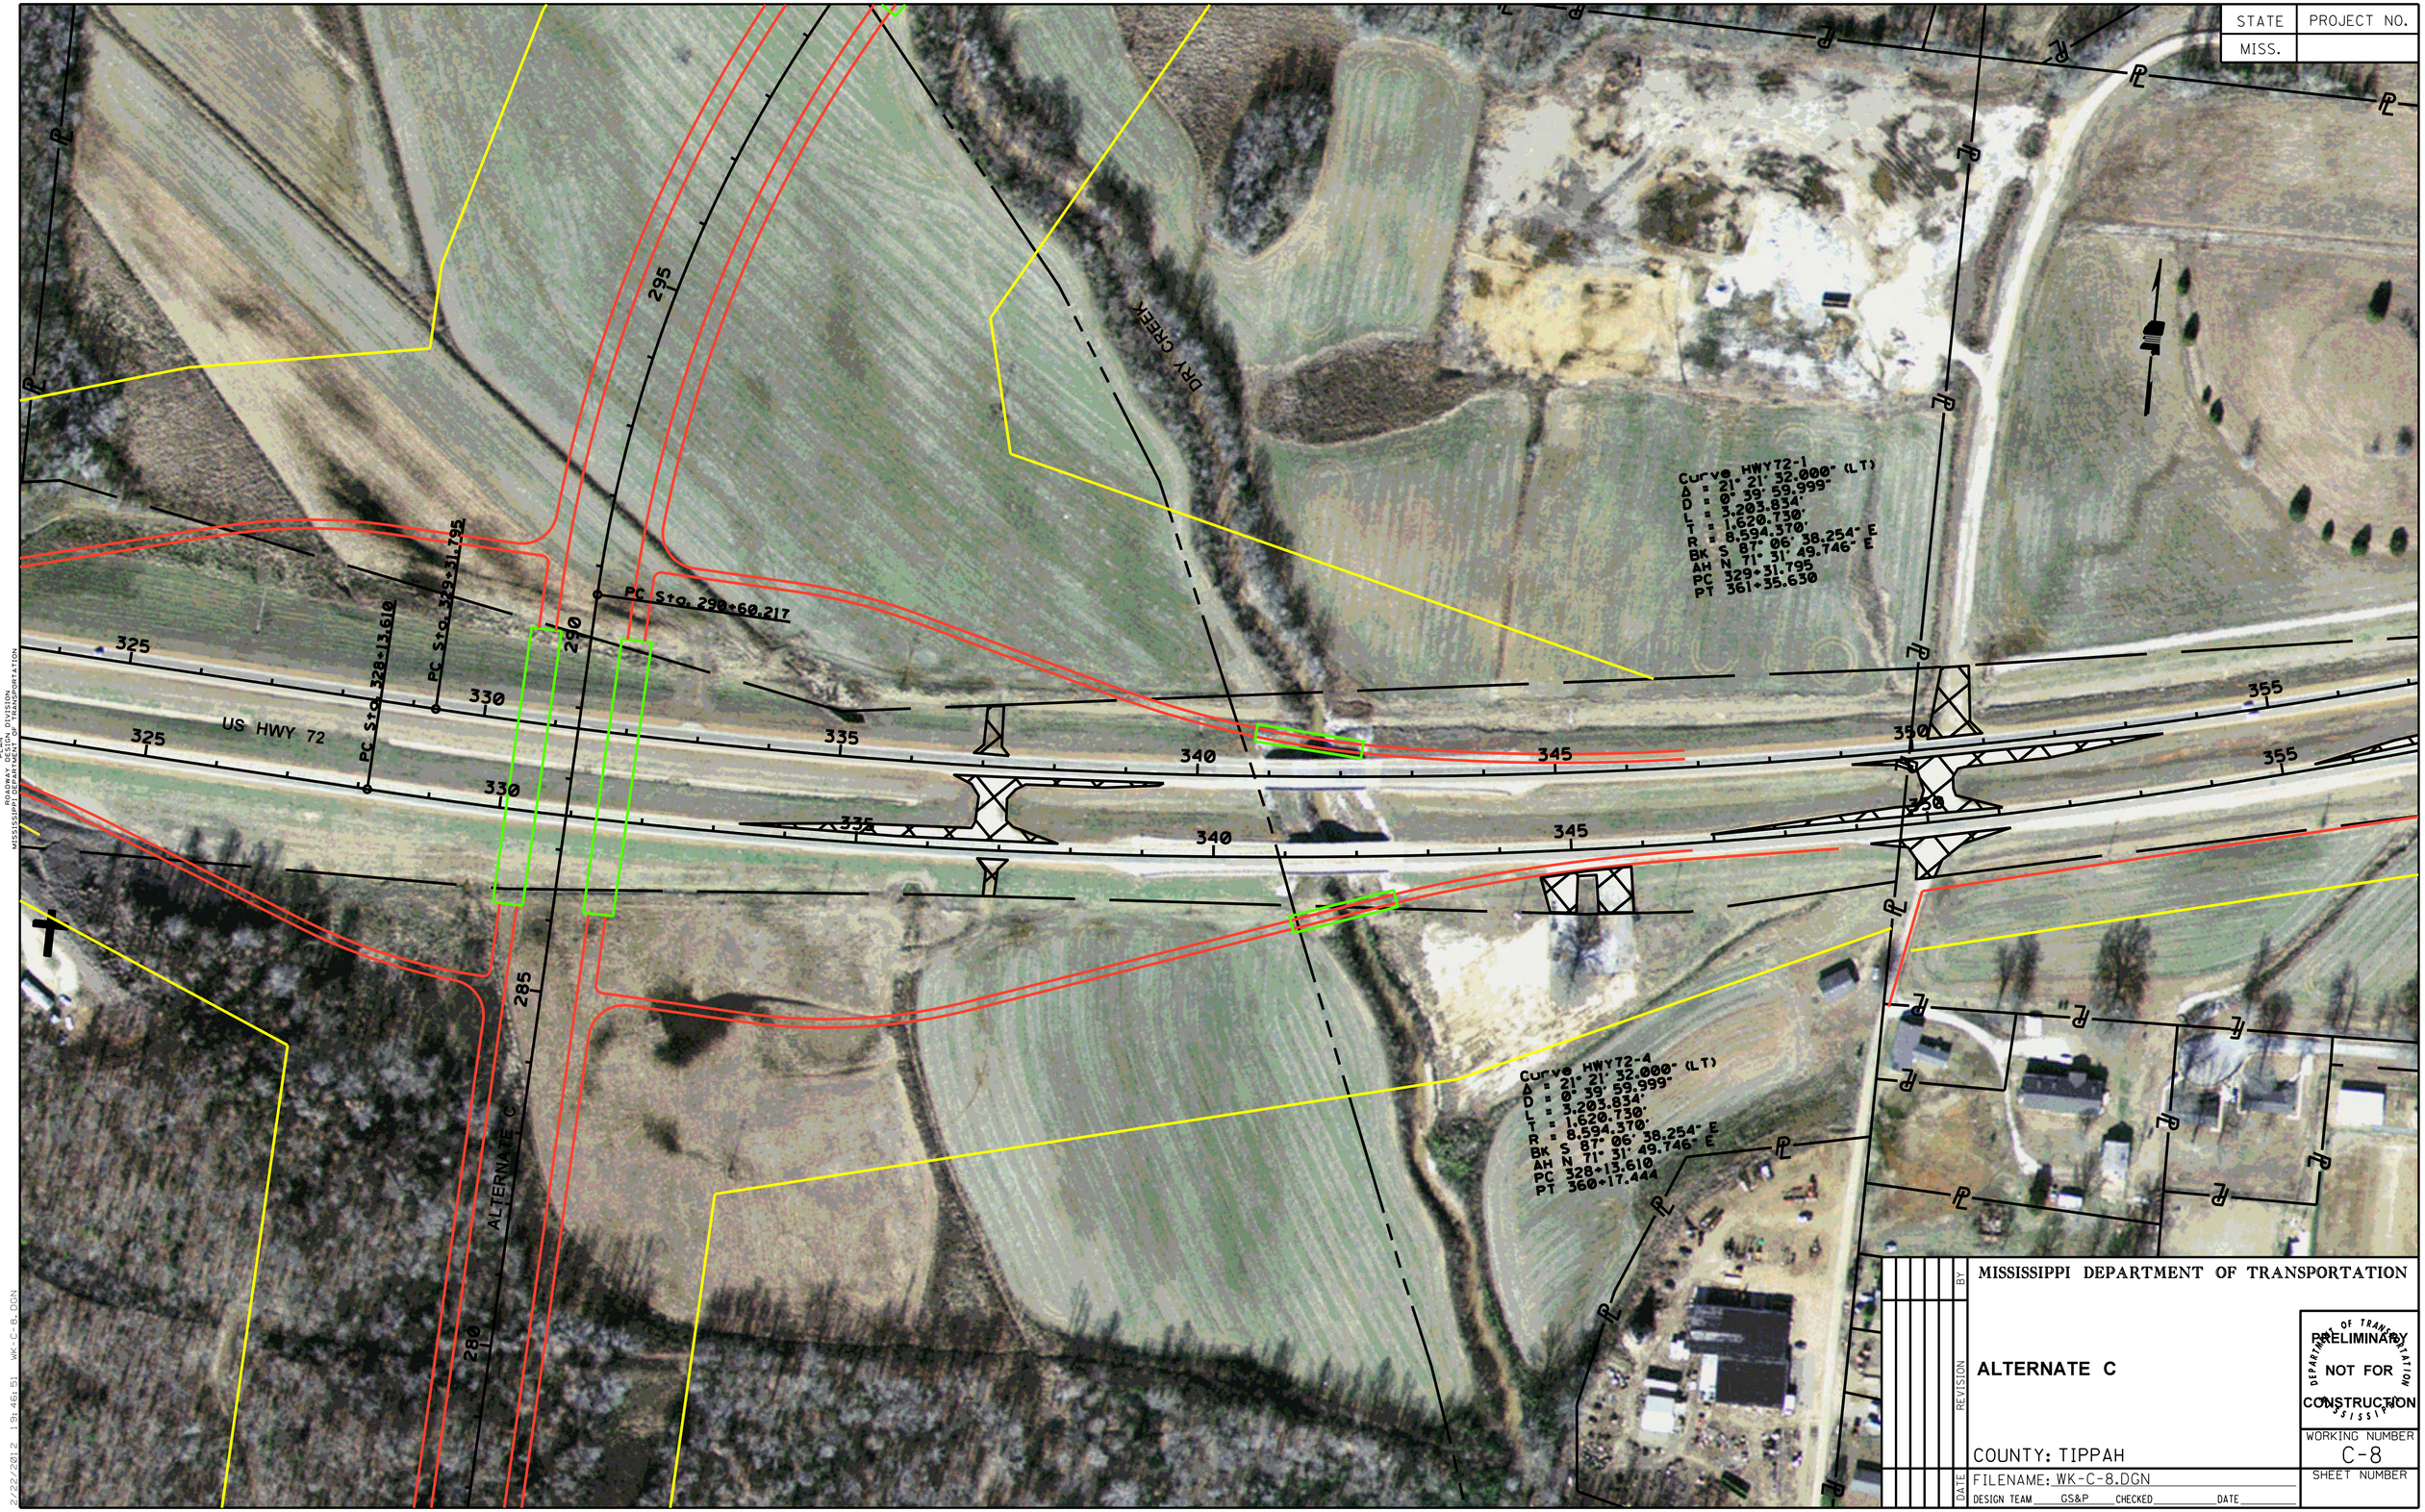

PLAN
ROADWAY DIVISION
MISSISSIPPI DEPARTMENT OF TRANSPORTATION

2/22/2012 1:31:46:51 WK-C-8.DGN

MISSISSIPPI DEPARTMENT OF TRANSPORTATION

REVISION BY

ALTERNATE C

PRELIMINARY
NOT FOR
CONSTRUCTION

COUNTY: TIPPAH

WORKING NUMBER
C-8

SHEET NUMBER

DATE FILENAME: WK-C-8.DGN
DESIGN TEAM GS&P CHECKED DATE

STATE	PROJECT NO.
MISS.	

PLAN
ROADWAY DESIGN DIVISION
MISSISSIPPI DEPARTMENT OF TRANSPORTATION

2/22/2012 19:51:38 WK-C-9.DGN

DATE	REVISION	BY	MISSISSIPPI DEPARTMENT OF TRANSPORTATION
			ALTERNATE C
			COUNTY: TIPPAH
			FILENAME: WK-C-9.DGN
			DESIGN TEAM GS&P CHECKED DATE

PRELIMINARY
NOT FOR CONSTRUCTION

WORKING NUMBER
C-9
SHEET NUMBER

STATE	PROJECT NO.
MISS.	

MISSISSIPPI DEPARTMENT OF TRANSPORTATION

ALTERNATE C

PRELIMINARY NOT FOR CONSTRUCTION

COUNTY: TIPPAH

WORKING NUMBER C-10

SHEET NUMBER

REVISION | BY | DATE

FILENAME: WK-C-10.DGN

DESIGN TEAM GS&P CHECKED DATE

PLAN
ROADWAY DESIGN DIVISION
MISSISSIPPI DEPARTMENT OF TRANSPORTATION

9/7/2012 11:35:48 WK-C-10.DGN

STATE	PROJECT NO.
MISS.	

PRELIMINARY
NOT FOR
CONSTRUCTION

DEPARTMENT OF TRANSPORTATION MISSISSIPPI

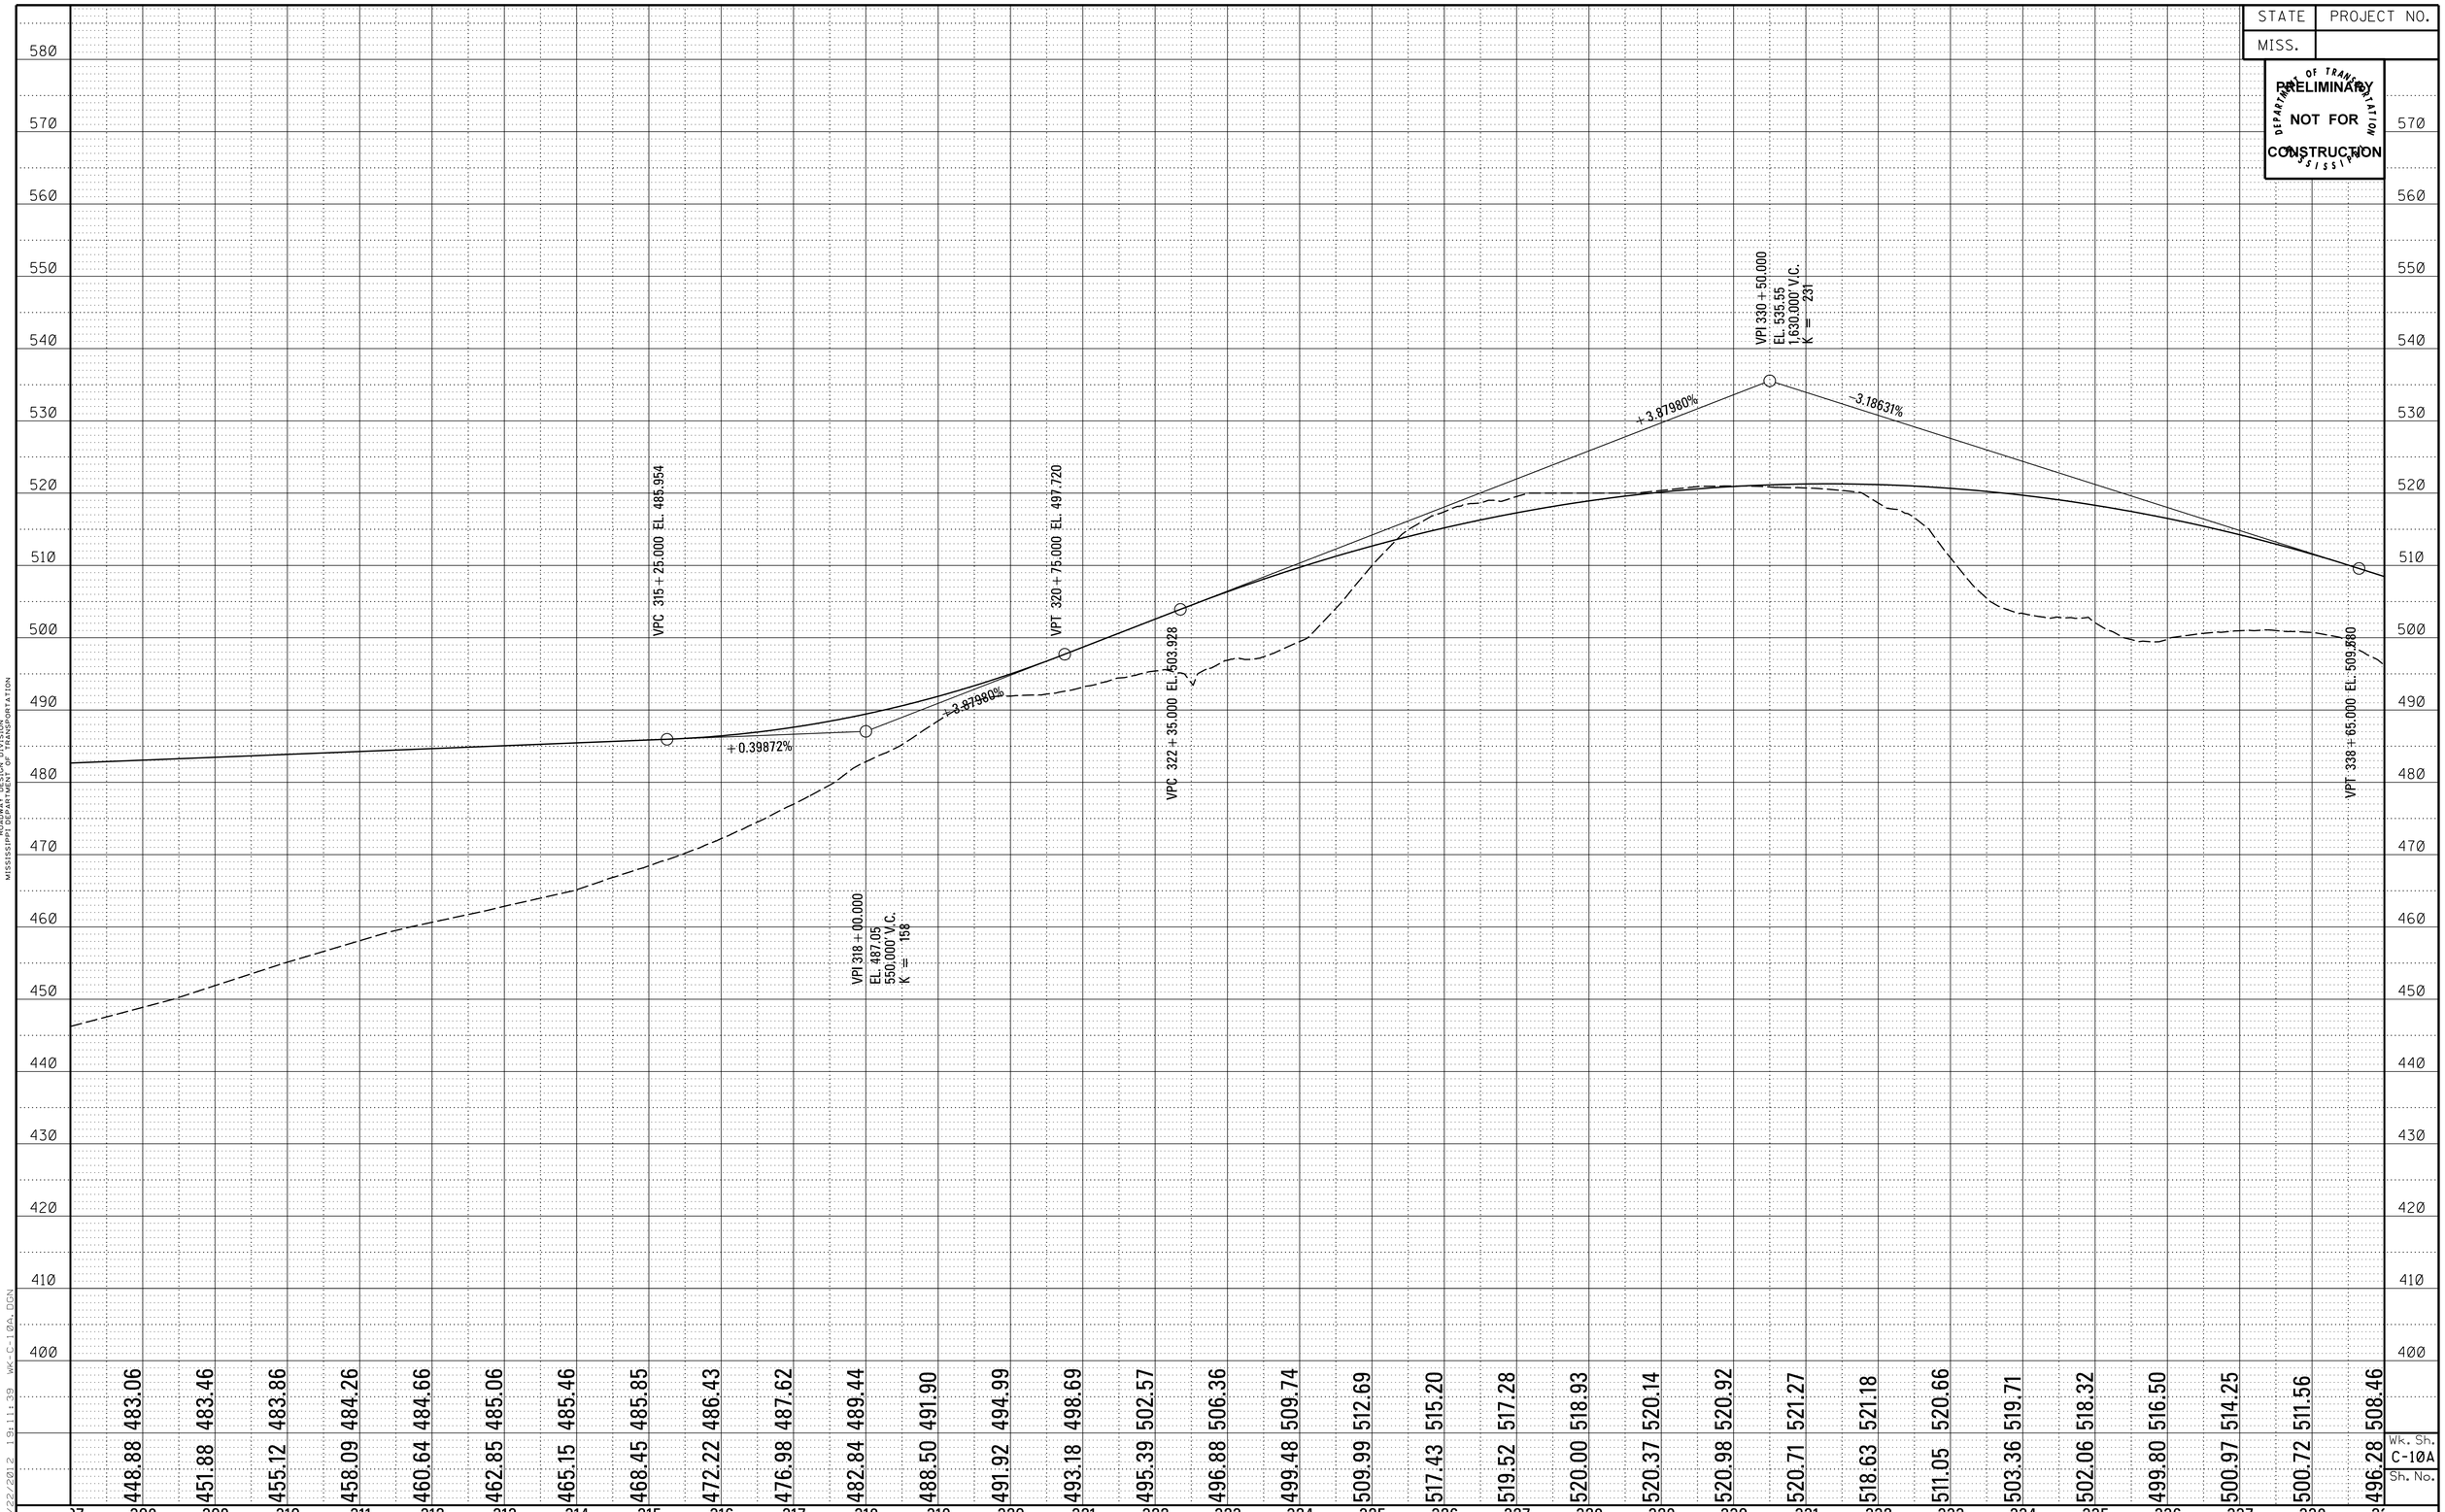

Wk. Sh. C-10A
Sh. No.

PROFILE
ROADWAY DESIGN DIVISION
MISSISSIPPI DEPARTMENT OF TRANSPORTATION

2/22/2012 13:11:39 WK-C-10A.DGN

DESIGN TEAM: GS&P | FILENAME: WK-C-10A.DGN | COUNTY: TIPPAH | PROJECT NO. : ALTERNATE C | SHEET ID:

STATE	PROJECT NO.
MISS.	

MISSISSIPPI DEPARTMENT OF TRANSPORTATION
ROADWAY DESIGN DIVISION
PLAN

9/7/2012 14:42:03 WK-C-11.DGN

BY	REVISION	DATE

MISSISSIPPI DEPARTMENT OF TRANSPORTATION

ALTERNATE C

COUNTY: TIPPAH

PRELIMINARY
NOT FOR CONSTRUCTION

WORKING NUMBER
C-11

SHEET NUMBER

FILENAME: WK-C-11.DGN

DESIGN TEAM GS&P CHECKED DATE

STATE	PROJECT NO.
MISS.	

PRELIMINARY
NOT FOR
CONSTRUCTION

DEPARTMENT OF TRANSPORTATION MISSISSIPPI

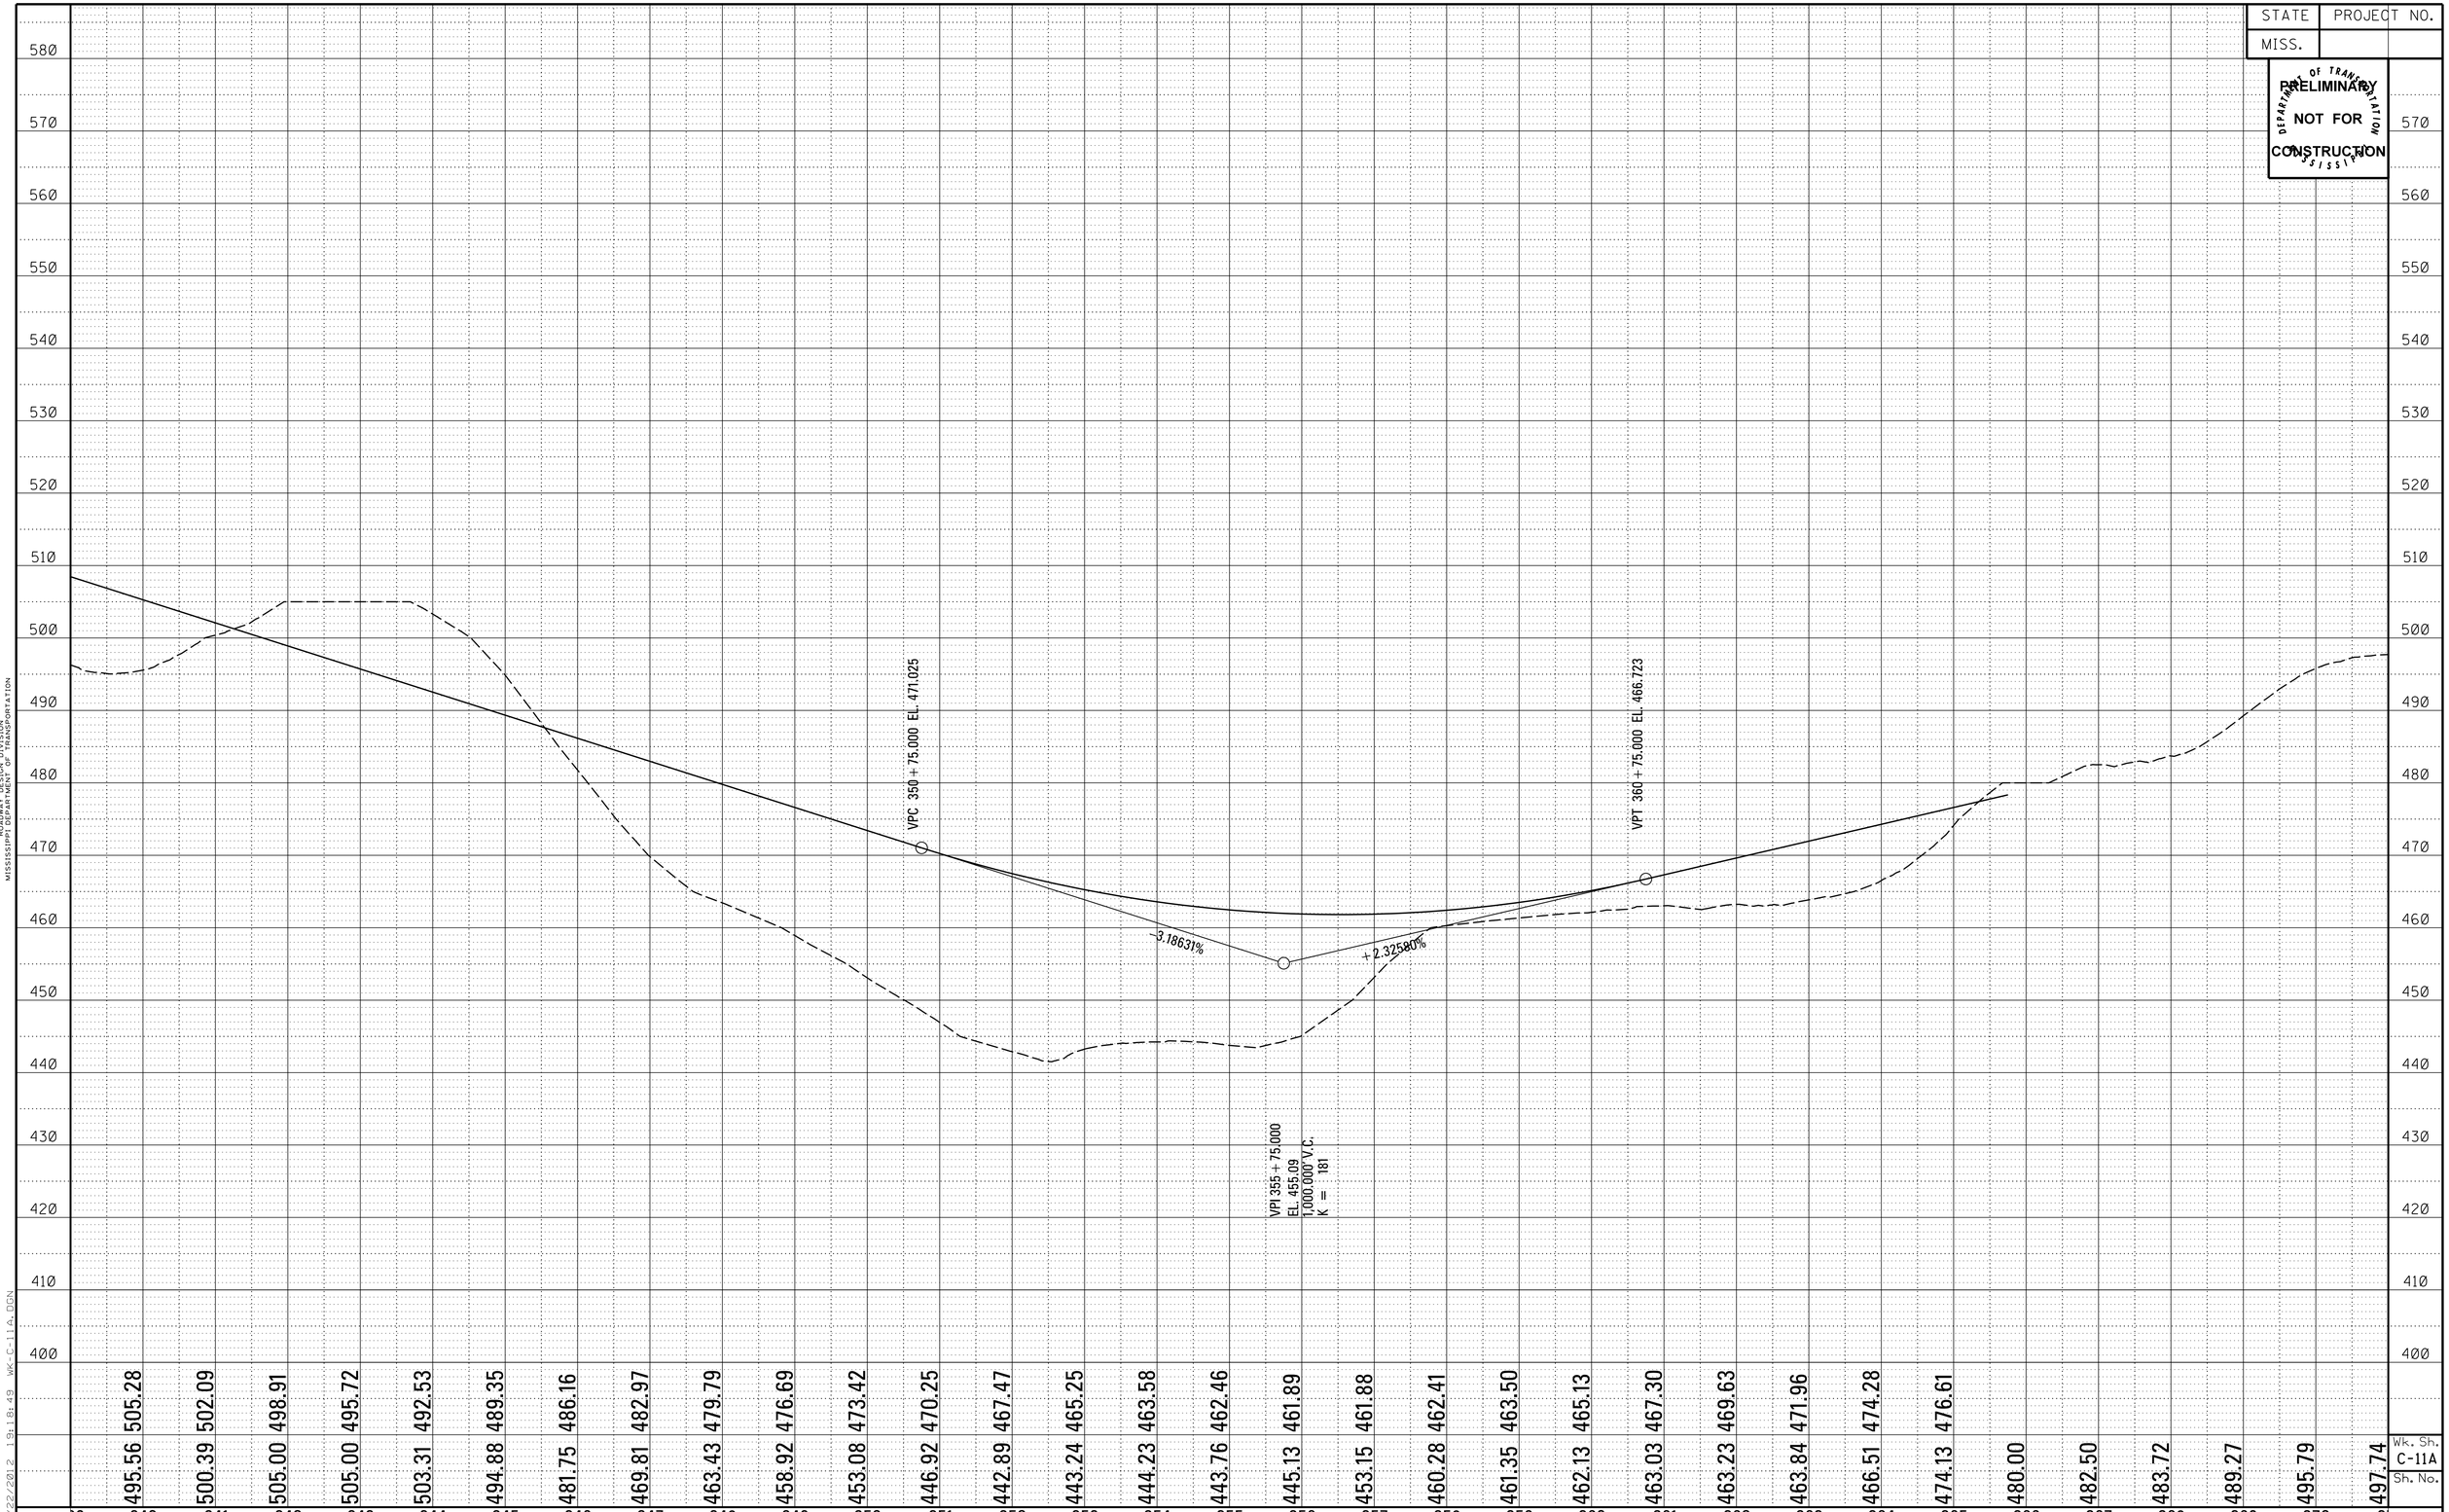

PROFILE
ROADWAY DESIGN DIVISION
MISSISSIPPI DEPARTMENT OF TRANSPORTATION

2/22/2012 19:18:49 WK-C-11A.DGN

Wk. Sh.
C-11A
Sh. No.

DESIGN TEAM: GS&P FILENAME: WK-C-11A.DGN COUNTY: TIPPAH PROJECT NO. : ALTERNATE C SHEET ID:

STATE
PROJECT NO.
MISS.
370
375
380
385
390
395
400
N 21° 33' 29.543" E
PC Sta. 379+92.807
KANSAS CITY SOUTHERN RAILROAD (ABANDONED)
PLAN
ROADWAY DESIGN DIVISION
MISSISSIPPI DEPARTMENT OF TRANSPORTATION
2/22/2012 1:9:21:03 WK-C-12.DGN
BY
REVISION
DATE
MISSISSIPPI DEPARTMENT OF TRANSPORTATION
ALTERNATE C
PRELIMINARY
NOT FOR
CONSTRUCTION
COUNTY: TIPPAH
WORKING NUMBER
C-12
FILENAME: WK-C-12.DGN
DESIGN TEAM GS&P CHECKED DATE
SHEET NUMBER