STATE	PROJECT NO.
MISS.	

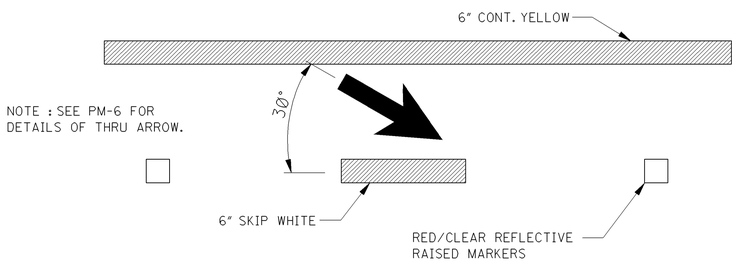

DETAIL F △2

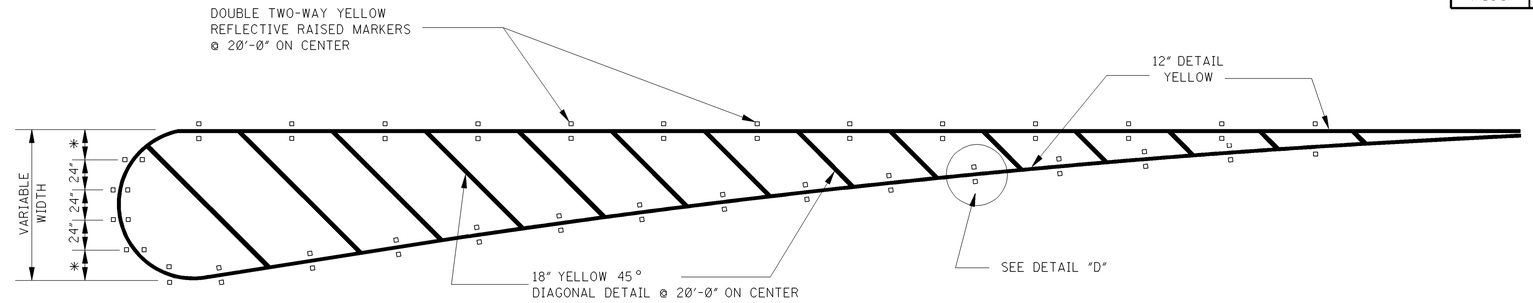

DETAIL A

*NOTE: VARIABLE (24" MAXIMUM)

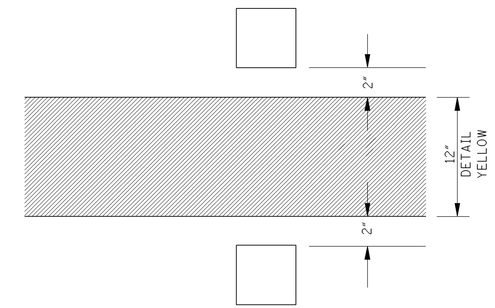

DETAIL D

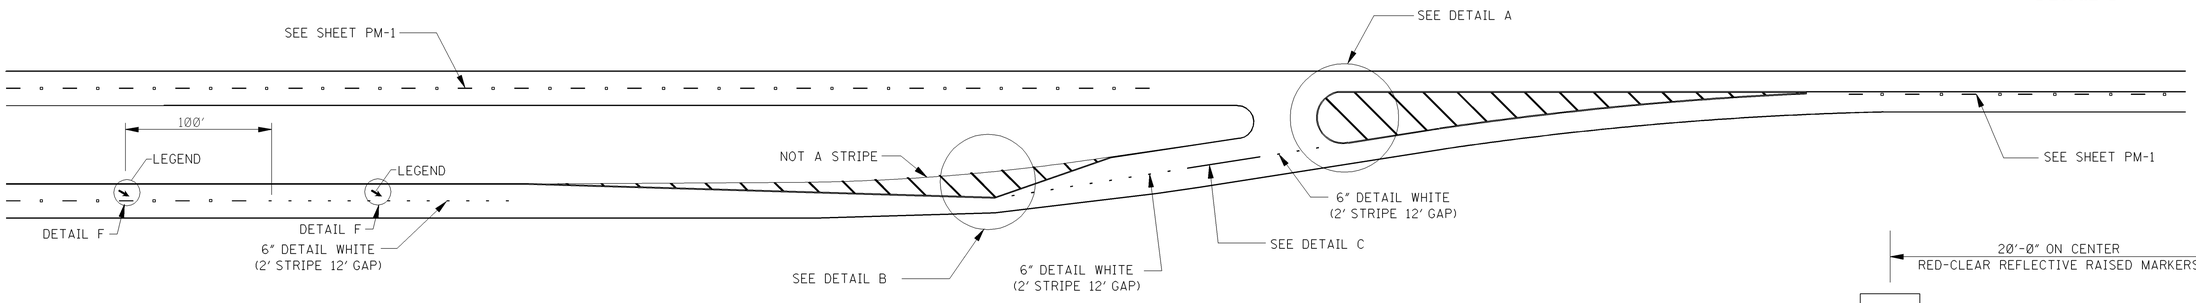

PLAN

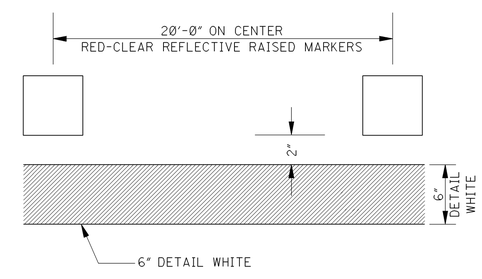

DETAIL C

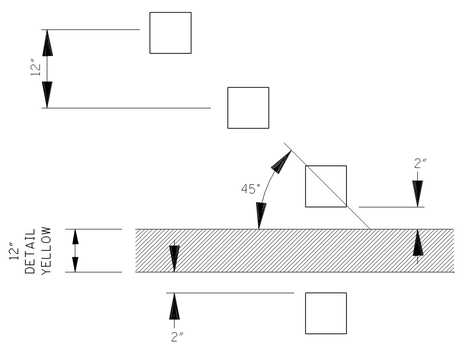

DETAIL E

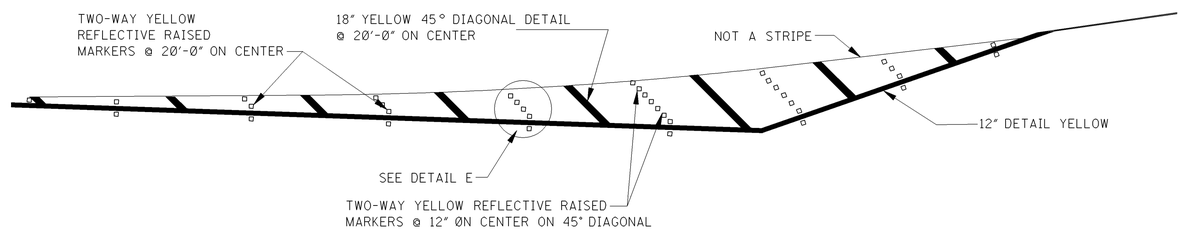

DETAIL B

DATE	REVISION	BY
3-01-02	REVISE DETAIL DESIGNATION	S.W.R. △4
12-1-99	REVISE STRIPE WIDTH	S.W.R. △2

MISSISSIPPI DEPARTMENT OF TRANSPORTATION
ROADWAY DESIGN DIVISION
STANDARD PLAN

4-LANE TO 2-LANE TRANSITION AT INTERCHANGE

ENGLISH

WORKING NUMBER PM-8

ISSUE DATE: OCTOBER 1, 1998

SHEET NUMBER 127