STATE	PROJECT NO.
MISS.	

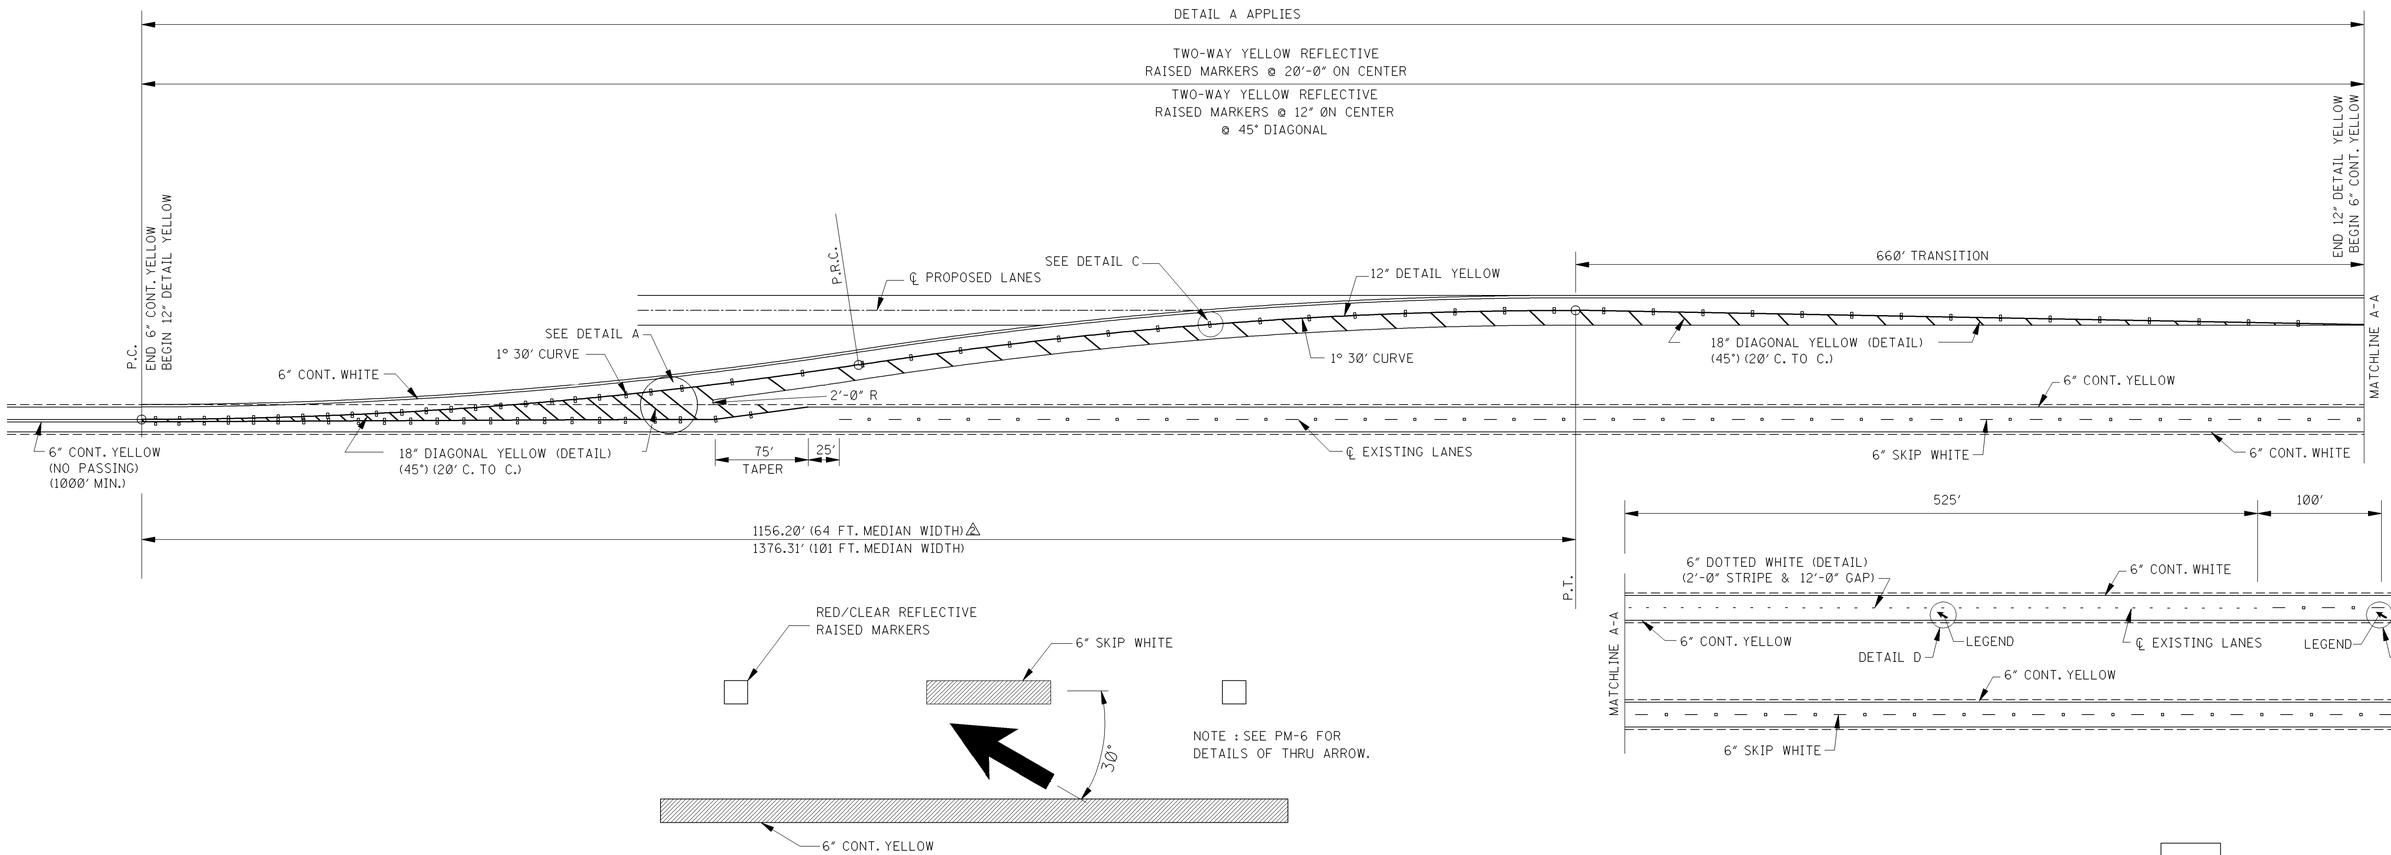

NOTE : SEE PM-6 FOR
DETAILS OF THRU ARROW.

DETAIL D

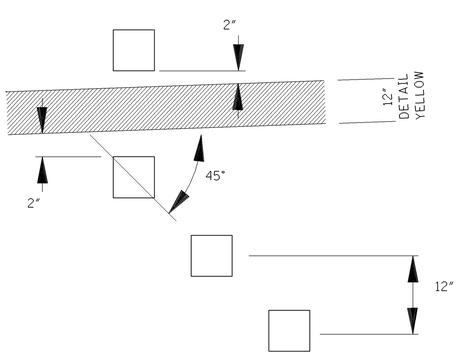

DETAIL B

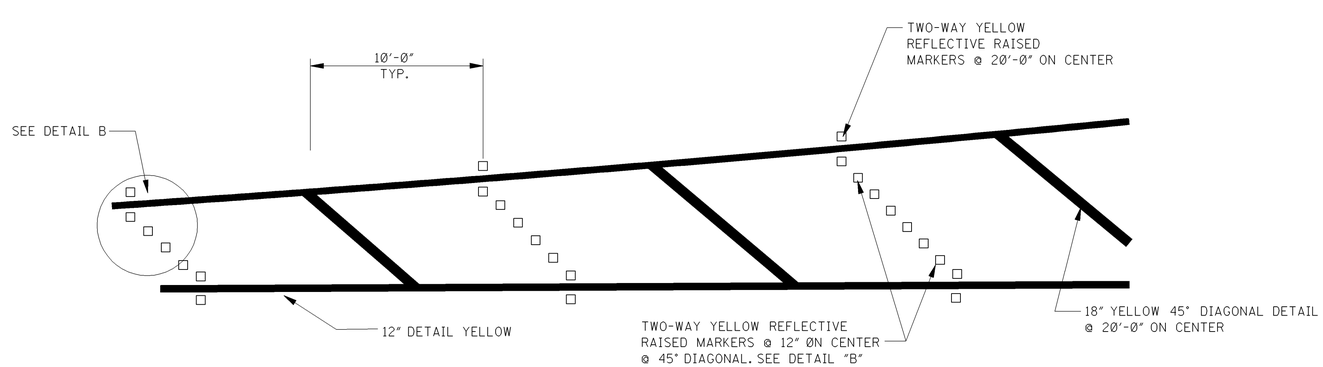

DETAIL A

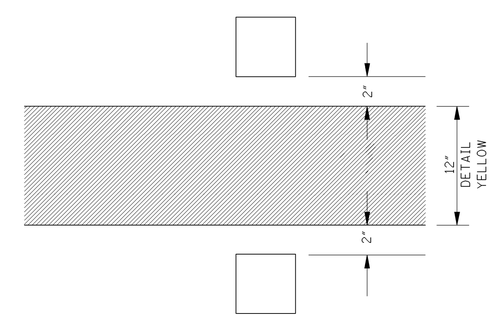

DETAIL C

DATE	REVISION	BY
5-01-02	REVISE DIMENSION	S.W.R.
12-1-99	REVISE STRIPE WIDTH	S.W.R.

MISSISSIPPI DEPARTMENT OF TRANSPORTATION
ROADWAY DESIGN DIVISION
STANDARD PLAN

2-LANE TO 4-LANE TRANSITION

ENGLISH

WORKING NUMBER
TCP-7

ISSUE DATE: OCTOBER 1, 1998

SHEET NUMBER
256