STATE	PROJECT NO.
MISS.	

NORMAL UNDERDRAIN TYPE II

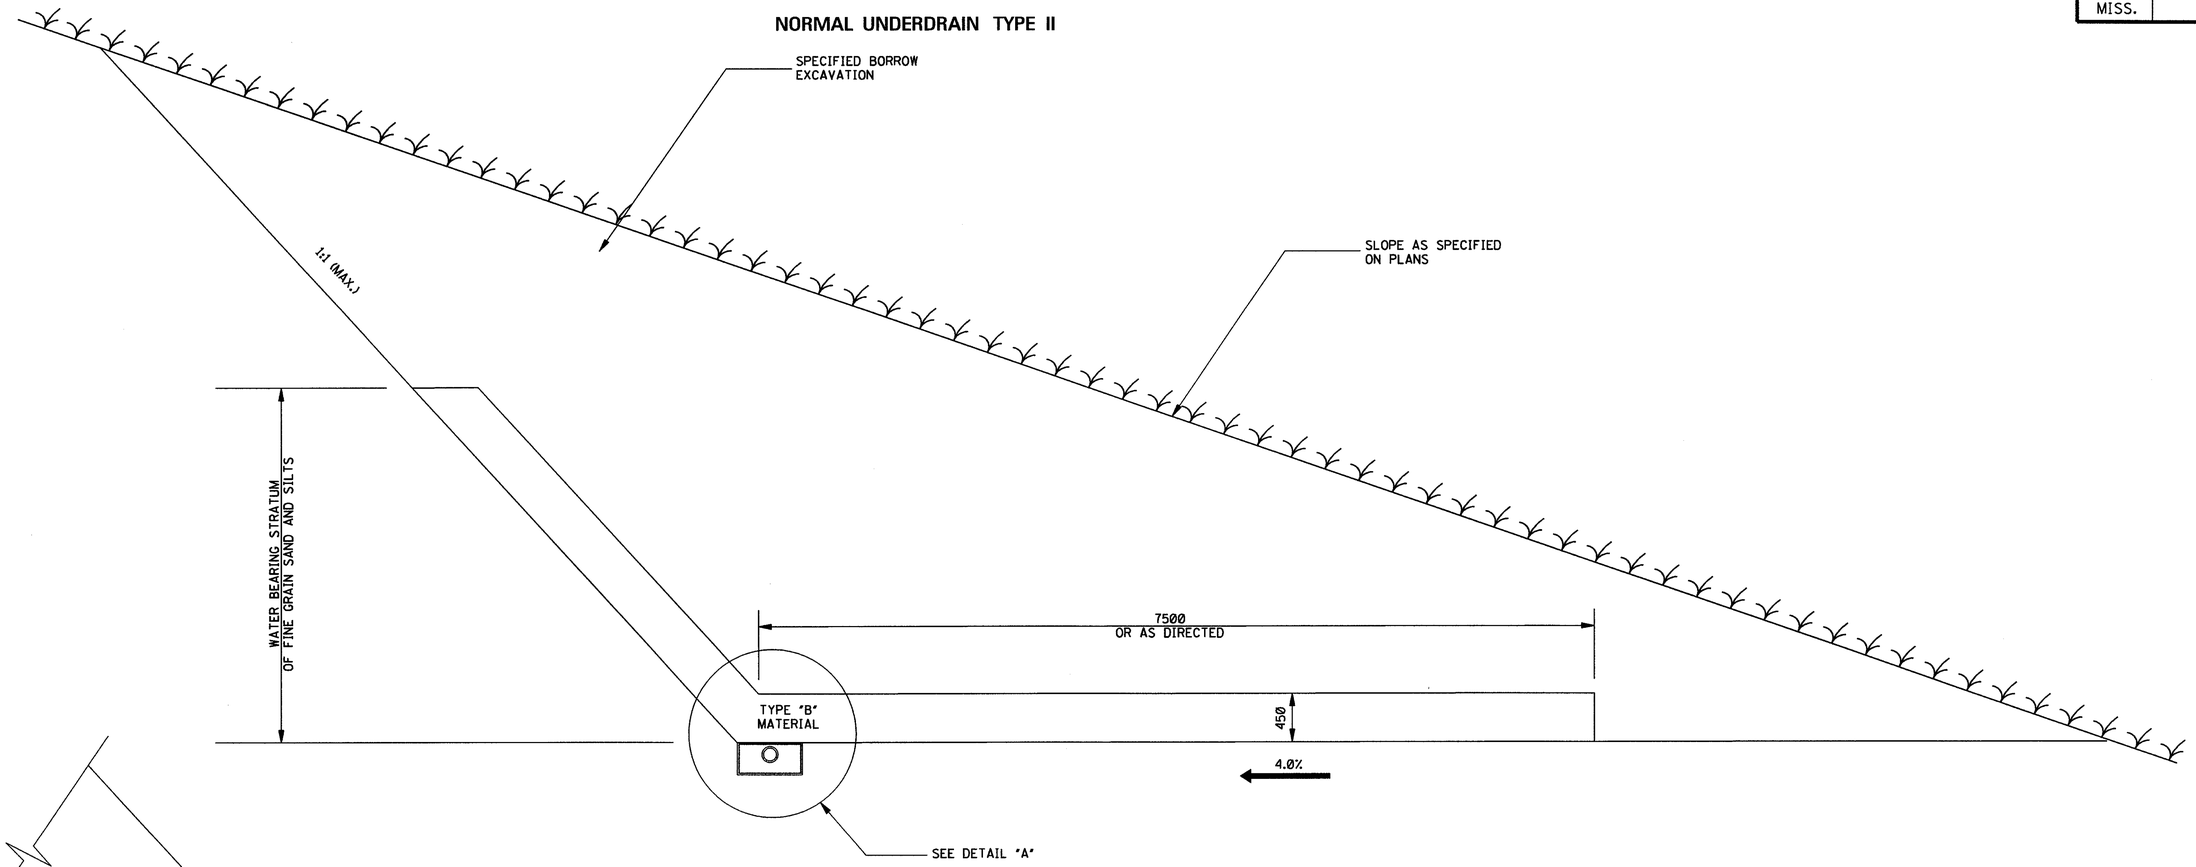

SAND BLANKET DETAIL

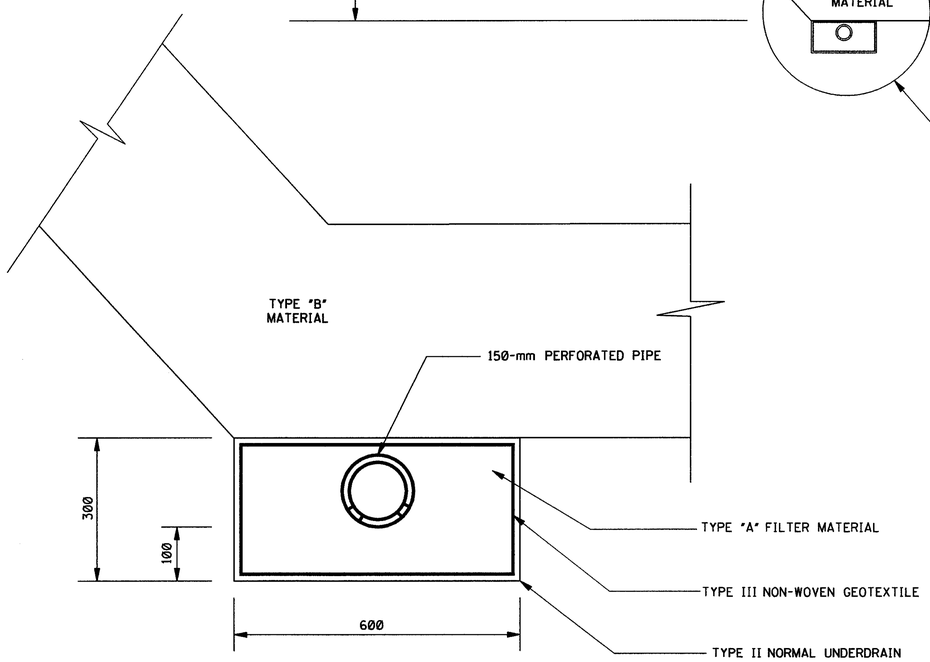

DETAIL "A"

GENERAL NOTE:

1. SEE SHEET UD-1 FOR OTHER DETAILS AND RATES.

ALL DIMENSIONS ARE IN MILLIMETERS (mm) EXCEPT WHERE NOTED.

DATE	REVISION	BY

MISSISSIPPI DEPARTMENT OF TRANSPORTATION
ROADWAY DESIGN DIVISION
STANDARD PLAN

NORMAL UNDERDRAIN TYPE II

METRIC

WORKING NUMBER UD-2

ISSUE DATE: OCTOBER 1, 1998

SHEET NUMBER 332