STATE	PROJECT NO.
MISS.	

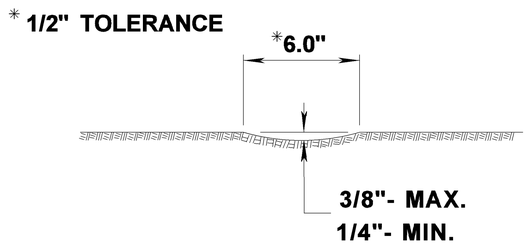

SECTION "A-A"

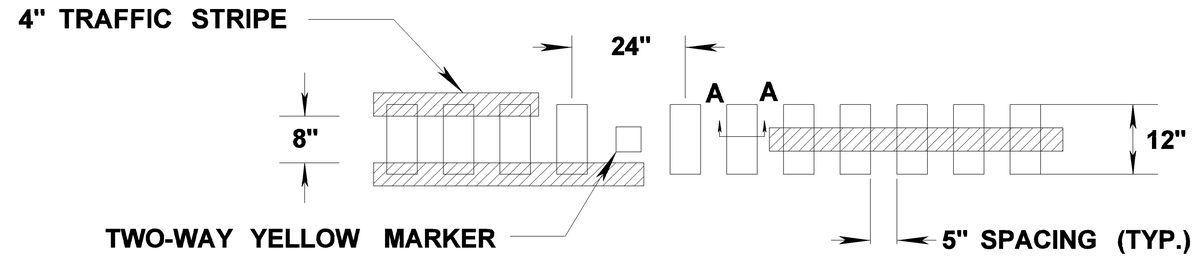

2-LANE PASSING/NO PASSING ZONE

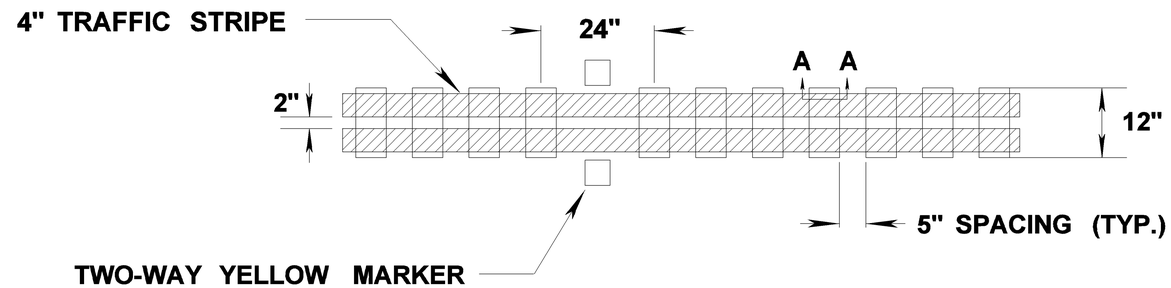

4-LANE UNDIVIDED

DETAIL "A"

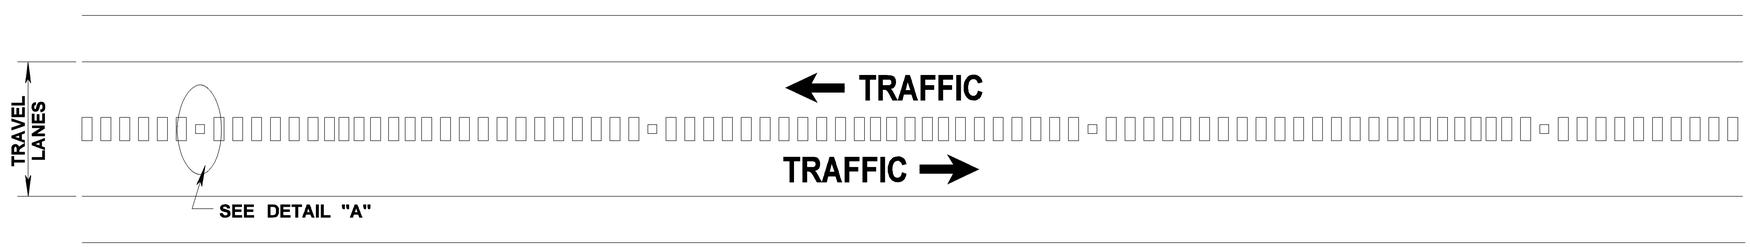

PLAN

NOT TO SCALE

DATE	REVISION	BY

MISSISSIPPI DEPARTMENT OF TRANSPORTATION

CENTERLINE RUMBLE STRIPE DETAIL (4" STRIPES)

WORKING NUMBER RS4I-CL

SHEET NUMBER

FILENAME:

DESIGN TEAM CHECKED DATE 03/04/11

PLAN
ROADWAY DESIGN DIVISION
MISSISSIPPI DEPARTMENT OF TRANSPORTATION

3/4/2011 9:25 AM 4 INCH STRIPE CENTERLINE RUMBLE STRIP.DGN