STATE	PROJECT NO.
MISS.	

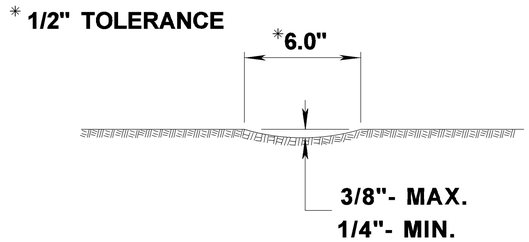

SECTION "A-A"

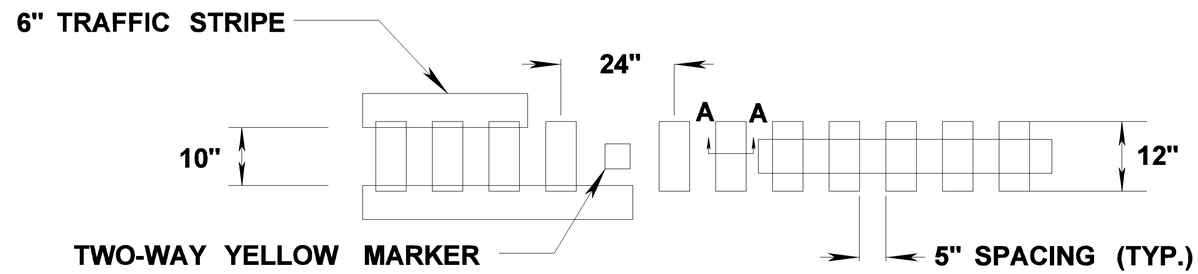

2-LANE PASSING/NO PASSING ZONE

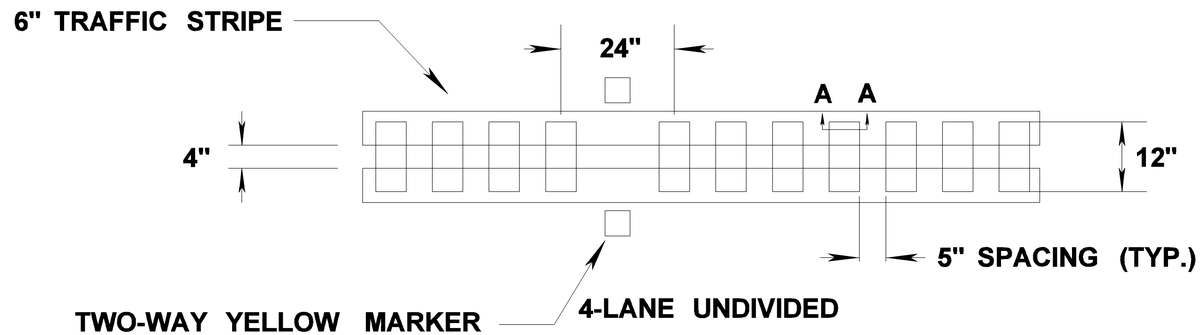

4-LANE UNDIVIDED

DETAIL "A"

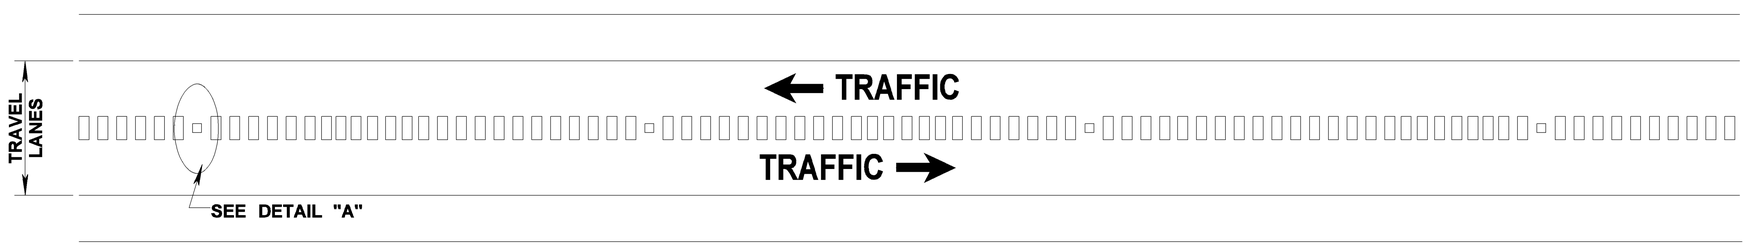

PLAN

NOT TO SCALE

REVISION	BY	DATE

MISSISSIPPI DEPARTMENT OF TRANSPORTATION

CENTERLINE RUMBLE STRIPE DETAIL

WORKING NUMBER: RSIP-CL

SHEET NUMBER

FILENAME:

DESIGN TEAM CHECKED DATE 03/04/11

PLAN
ROADWAY DESIGN DIVISION
MISSISSIPPI DEPARTMENT OF TRANSPORTATION

3/4/2011 9:22 AM CENTERLINE RUMBLE STRIP.DGN