| STATE | PROJECT NO. |
|---|---|
| MISS. | |

| "H" | "G" |
|---|---|
| 4 Ft. | 1'-5" |
| 5 Ft. | 1'-7" |
| 6 Ft. | 1'-9" |
| 8 Ft. | 1'-9" |
| 10 Ft. | 1'-11" |
| 12 Ft. | 2'-0" |

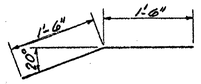


DOWELS Q ~ #5

BAR BENDING DETAILS
DIMENSIONS ARE OUT TO OUT

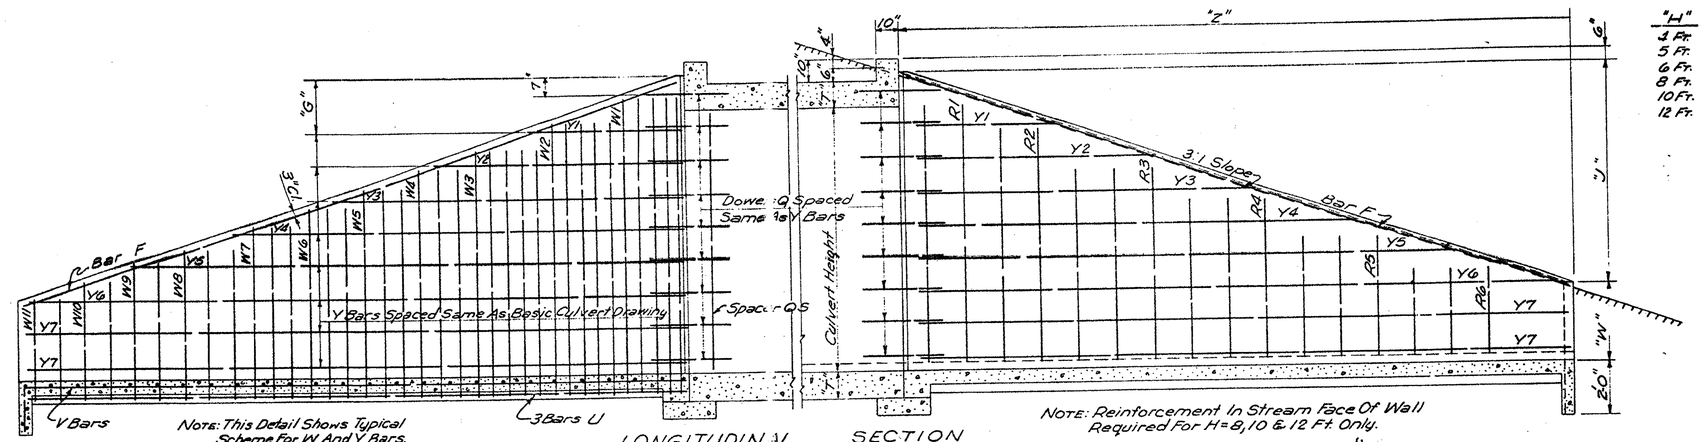


FILL SIDE

LONGITUDINAL SECTION
SHOWING BARS IN BOTH FACES OF WALL
DRAWN FOR DOUBLE CELL 10'x10' CULVERT

STREAM SIDE

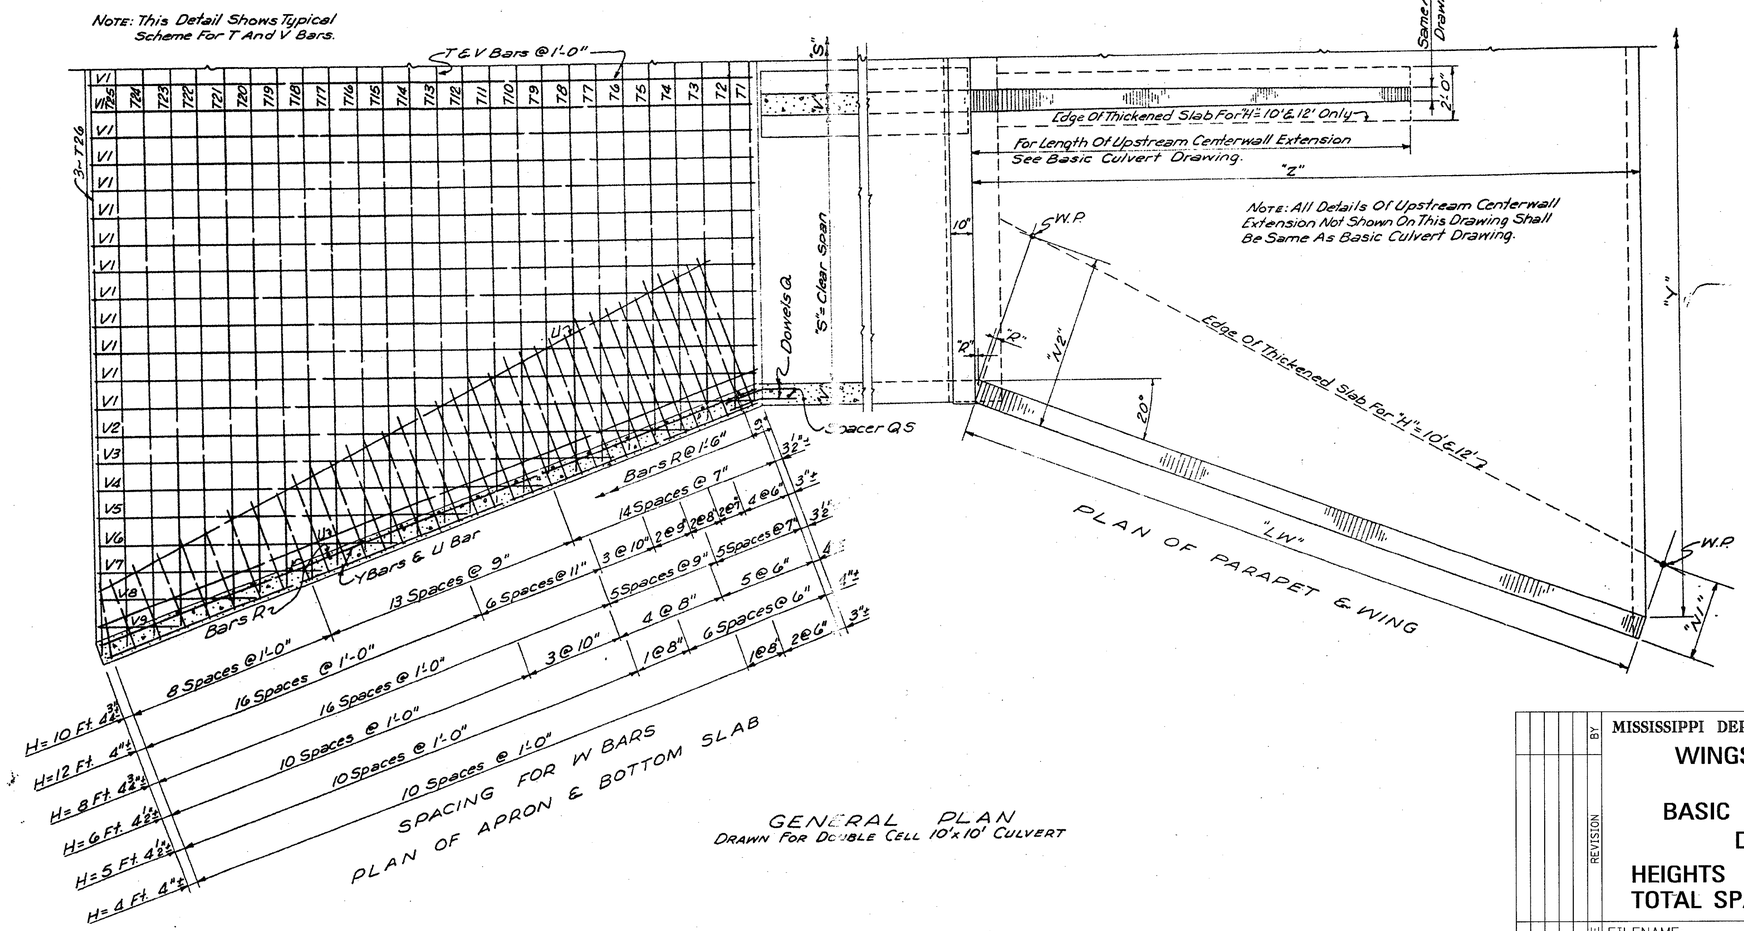


GENERAL PLAN
DRAWN FOR DOUBLE CELL 10'x10' CULVERT

| REVISION | BY | DATE |
|---|---|---|
| | | |

MISSISSIPPI DEPARTMENT OF TRANSPORTATION

# WINGS WITH 3:1 SLOPE FOR BASIC CULVERT DRAWING DOUBLE CELL

HEIGHTS 4–12 FT.
TOTAL SPANS 8–40 FT.

WORKING NUMBER SD-TWD-3

SHEET NUMBER

FILENAME:
DESIGN TEAM CHECKED DATE

COUNTY:
DESIGN TEAM:
PROJECT NO.:
FILENAME: