STATE	PROJECT NO.
MISS.	

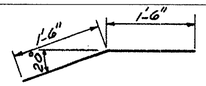

DOWELS Q ~ #5

"H"	"G"
4 Ft.	1'-5"
5 Ft.	1'-7"
6 Ft.	1'-9"
8 Ft.	1'-9"
10 Ft.	1'-11"
12 Ft.	2'-0"

BAR BENDING DETAILS

DIMENSIONS ARE OUT TO OUT

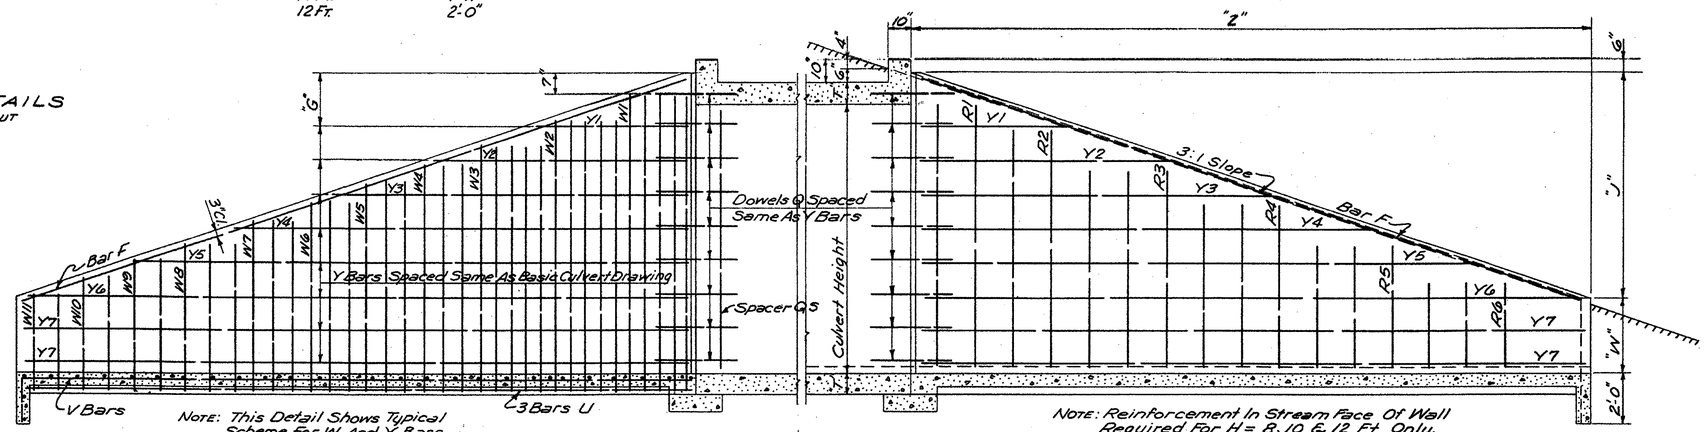

NOTE: This Detail Shows Typical Scheme For W And Y Bars.

FILL SIDE

LONGITUDINAL SECTION

SHOWING BARS IN BOTH FACES OF WALL
DRAWN FOR SINGLE CELL 10'x 10' CULVERT

NOTE: Reinforcement In Stream Face Of Wall Required For H= 8, 10 & 12 Ft. Only.

STREAM SIDE

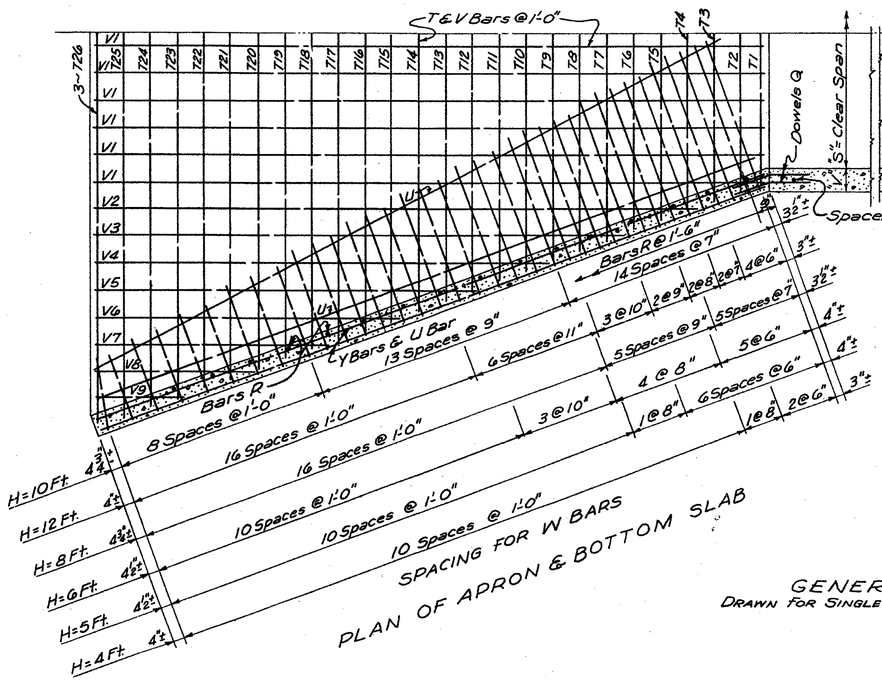

NOTE: This Detail Shows Typical Scheme For T And V Bars.

SPACING FOR W BARS

PLAN OF APRON & BOTTOM SLAB

GENERAL PLAN

DRAWN FOR SINGLE CELL 10' x 10' CULVERT

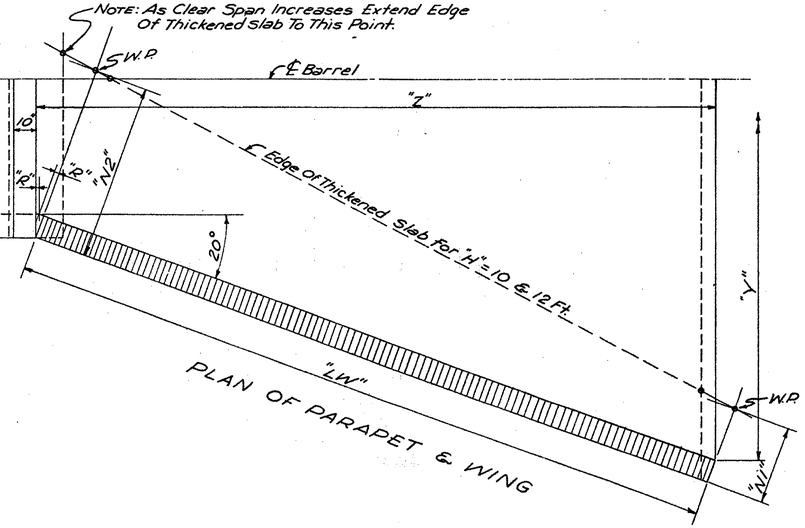

PLAN OF PARAPET & WING

DATE	REVISION	BY

MISSISSIPPI DEPARTMENT OF TRANSPORTATION

WINGS WITH 3:1 SLOPE FOR BASIC CULVERT DRAWING SINGLE CELL

HEIGHTS 4–12 FT.
SPANS 4–24 FT.

WORKING NUMBER: SD-IWS-3

SHEET NUMBER

FILENAME:

DESIGN TEAM ____ CHECKED ____ DATE ____

COUNTY:

DESIGN TEAM:

PROJECT NO.:

FILENAME: