STATE	PROJECT NO.
MISS.	

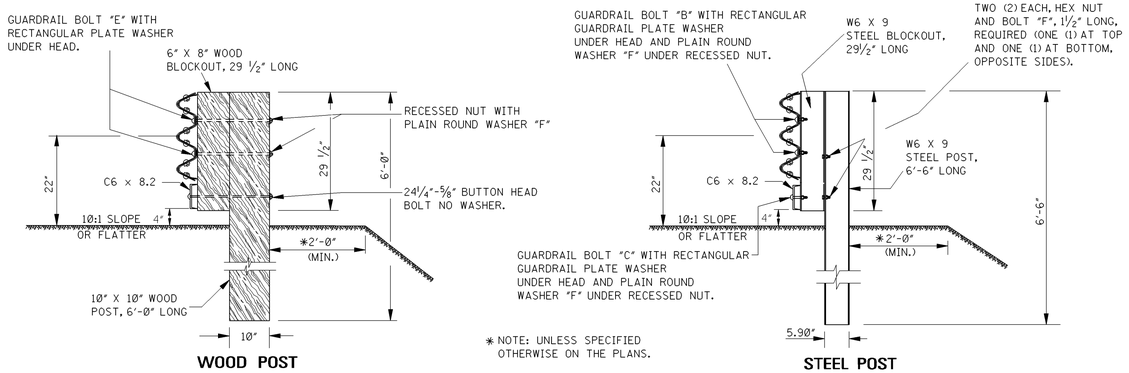

* NOTE: UNLESS SPECIFIED OTHERWISE ON THE PLANS.

PROFILE VIEW OF POSTS

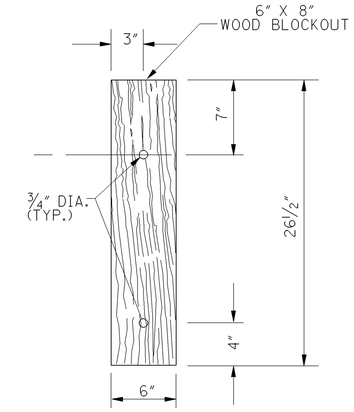

BLOCKOUT FOR POST 9 OF TYPE "I" BRIDGE END SECTION

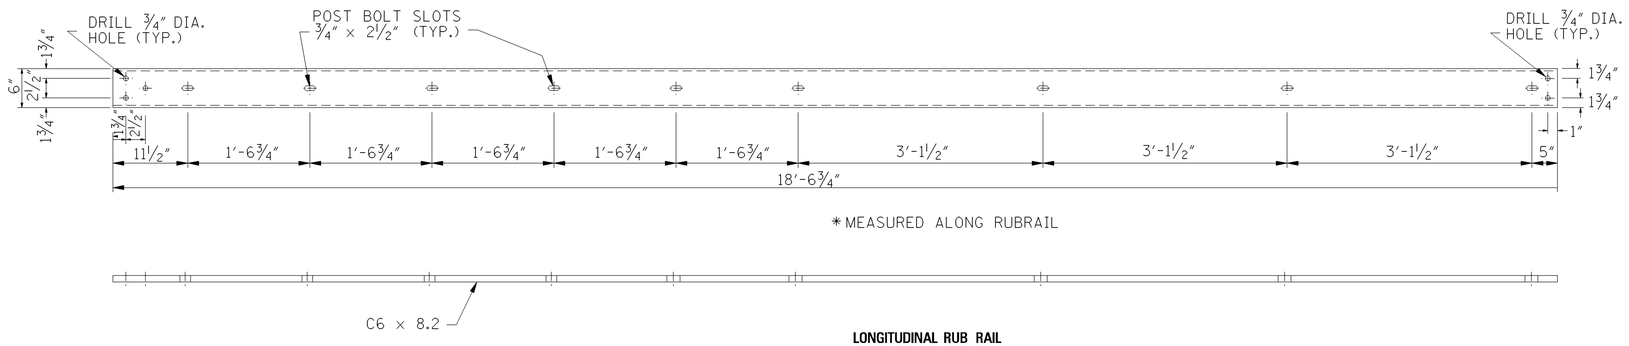

LONGITUDINAL RUB RAIL

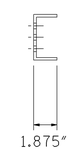

CROSS-SECTION VIEW OF C6 x 8.2

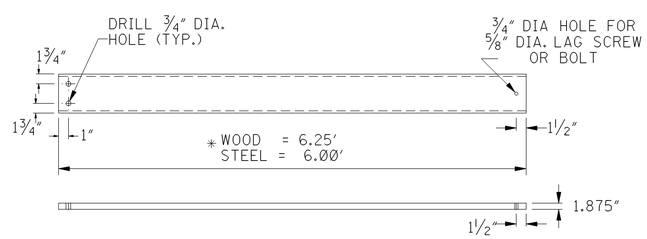

DIAGONAL RUB RAIL

POSTS 1 THROUGH 9 REQUIRE AN ADDITIONAL HOLE TO ATTACH LOWER BLOCKOUTS. STEEL POST REQUIRE 2 HOLES ON EITHER SIDE OF THE POST.

RUBRAIL BLOCKOUTS ARE TO BE SECURED WITH 5/8" BUTTONHEAD BOLT FOR STEEL POST AND 20" BOLT FOR WOOD POST. (SEE PROFILE VIEW FOR LENGTHS)

RUBRAIL & LONG BLOCKOUT (POST 9) ARE NOT REQUIRED IN CURB & GUTTER SECTIONS OF ROADWAY.

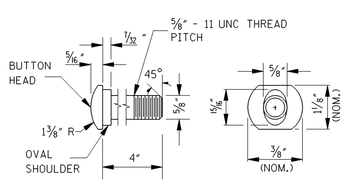

GUARDRAIL BOLT

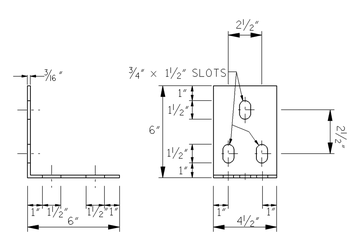

"L" BRACKET

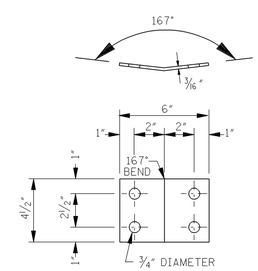

RUB RAIL CONNECTOR BRACKET

					BY	MISSISSIPPI DEPARTMENT OF TRANSPORTATION
					REVISION	**GUARDRAIL: RUB RAIL HARDWARE SHEET**
						WORKING NUMBER GR-RR
					DATE	FILENAME: DESIGN TEAM CHECKED DATE 04-01-07 SHEET NUMBER

PLAN
ROADWAY DESIGN DIVISION
MISSISSIPPI DEPARTMENT OF TRANSPORTATION

rub railhardware.dgn 3/23/2007 11:25AM RUB RAIL HARDWARE.DGN