| STATE | PROJECT NO. |
|---|---|
| MISS. | |




88' ℄ TO ℄




125' ℄ TO ℄

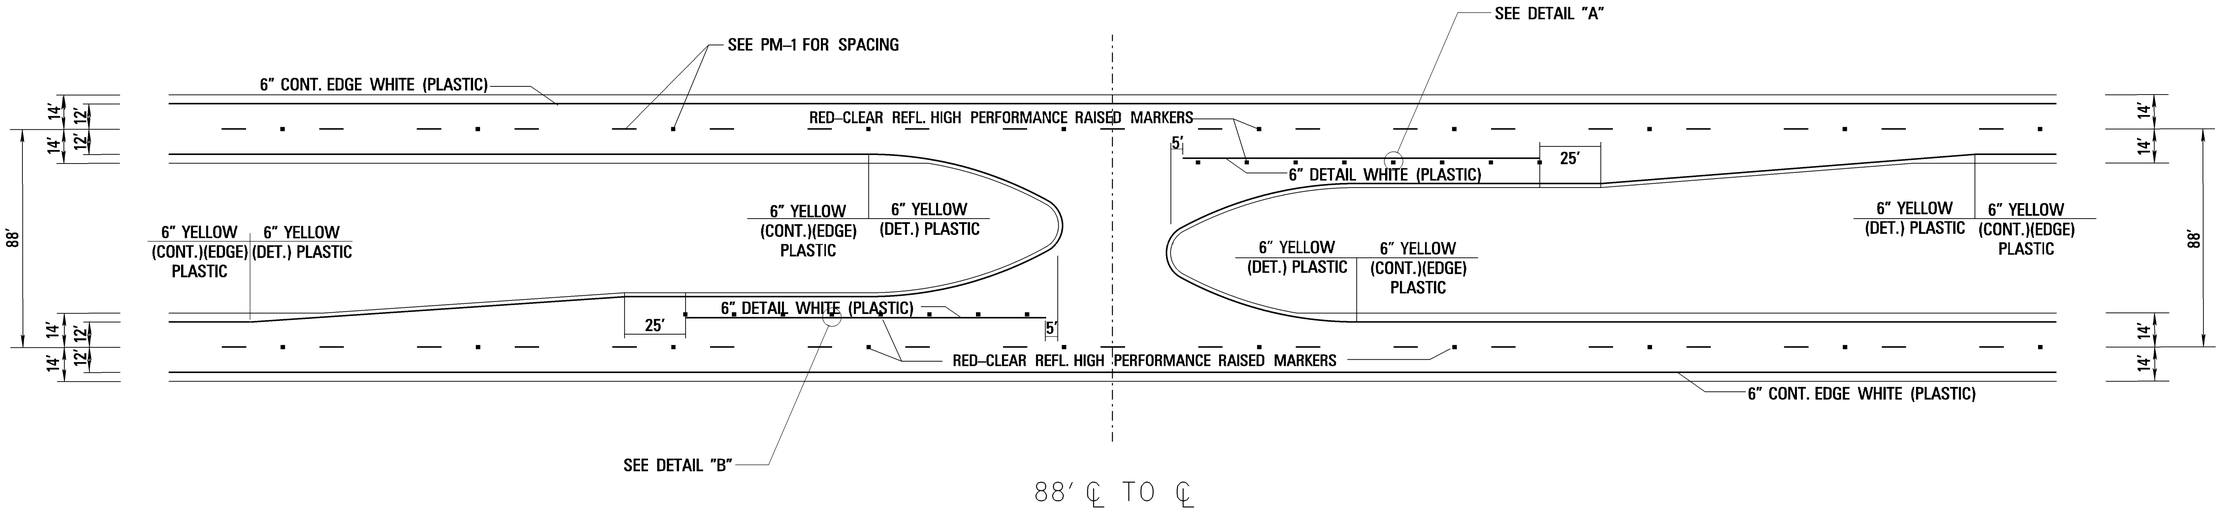


DETAIL "A"

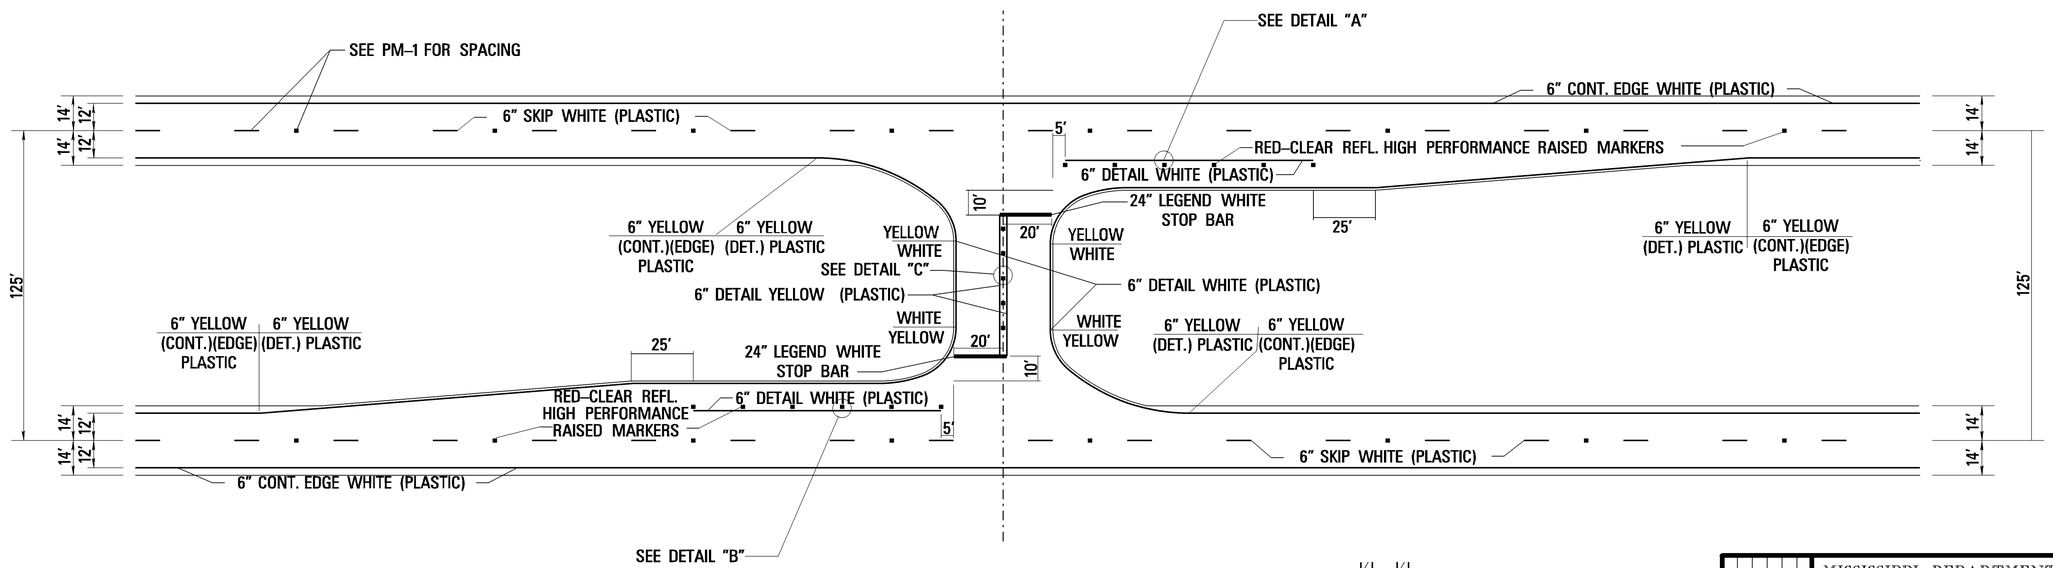


DETAIL "B"

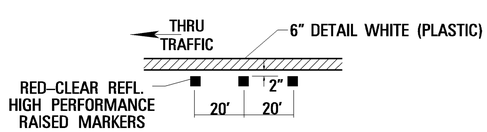


DETAIL "C"

MISSISSIPPI DEPARTMENT OF TRANSPORTATION
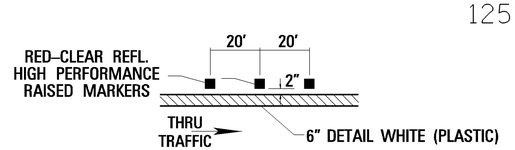
# Typical Pavement Marking Detail for Median Crossovers

| BY | REVISION | DATE |
|---|---|---|
| | | |

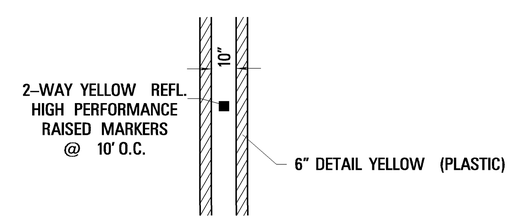FILENAME: X-OVER.DGN

DESIGN TEAM JSS CHECKED _____ DATE 10-12-10

WORKING NUMBER SDXO-1

SHEET NUMBER ____

PLAN
ROADWAY DESIGN DIVISION C.A.D.D. SECTION
MISSISSIPPI DEPARTMENT OF TRANSPORTATION